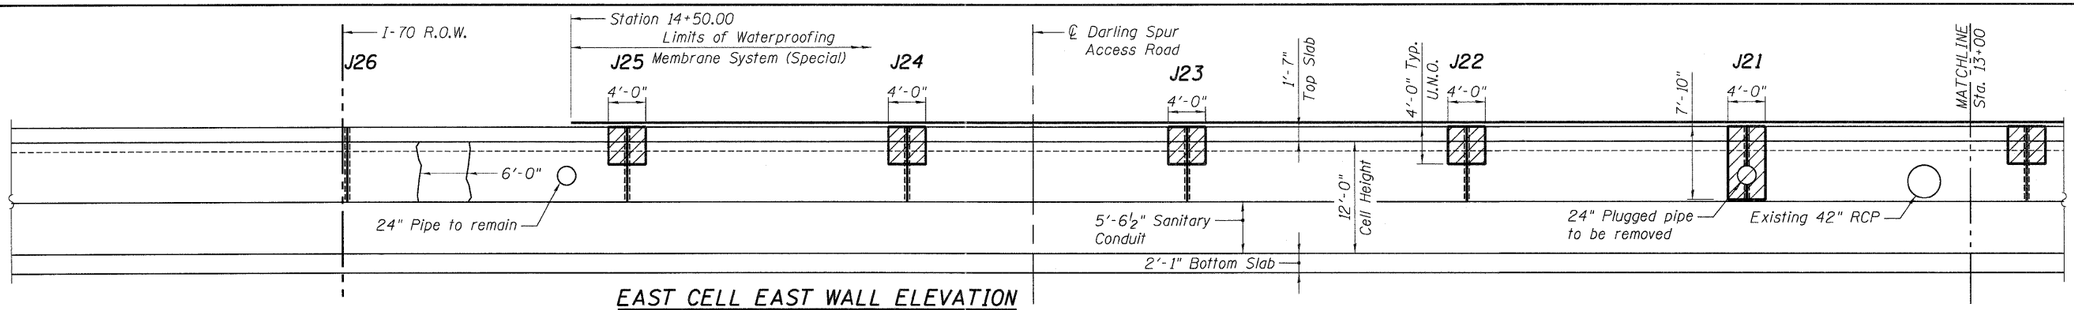

EAST CELL EAST WALL ELEVATION

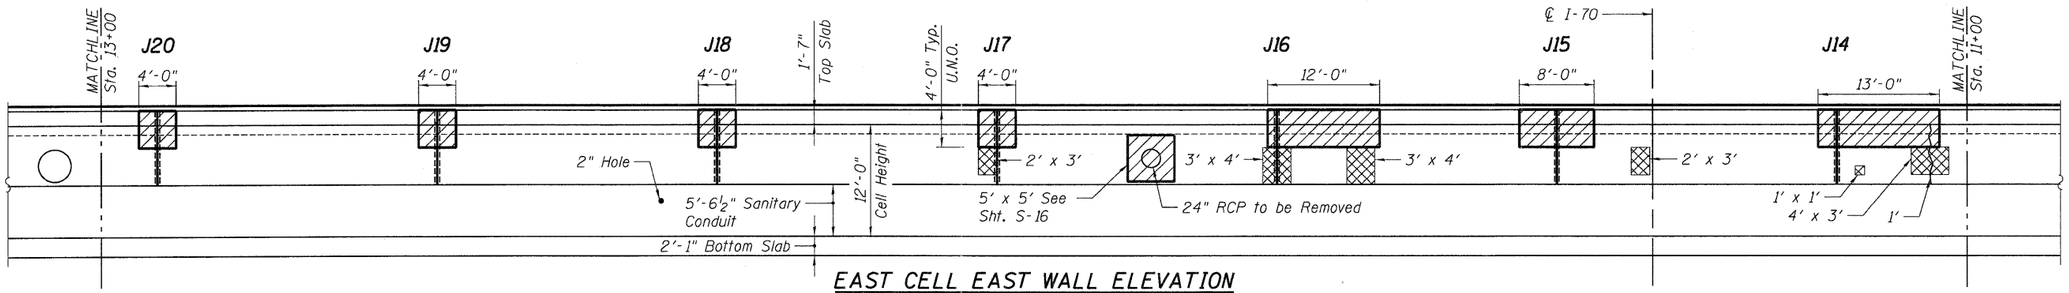

EAST CELL EAST WALL ELEVATION

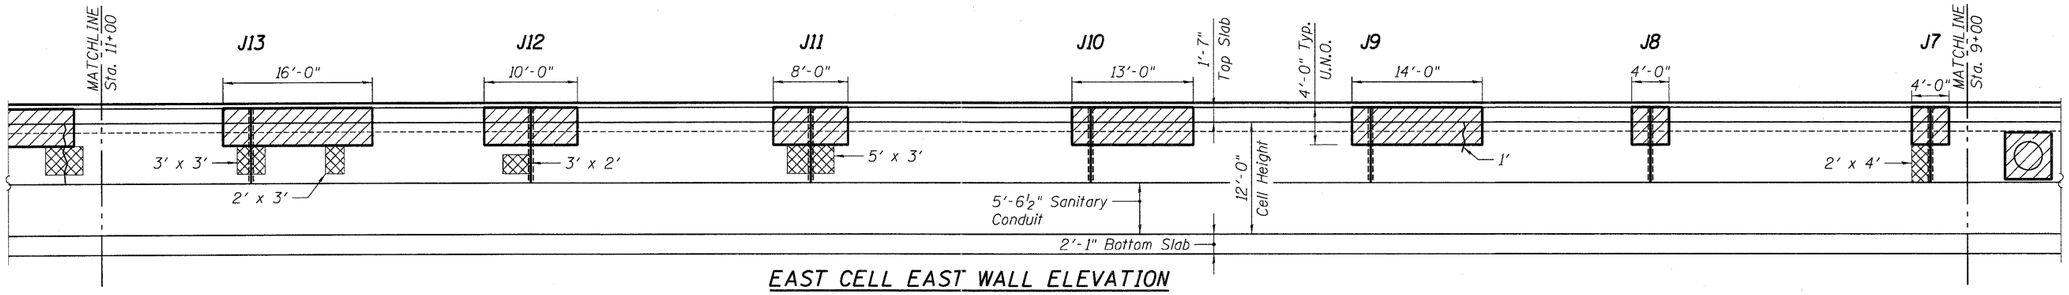

EAST CELL EAST WALL ELEVATION

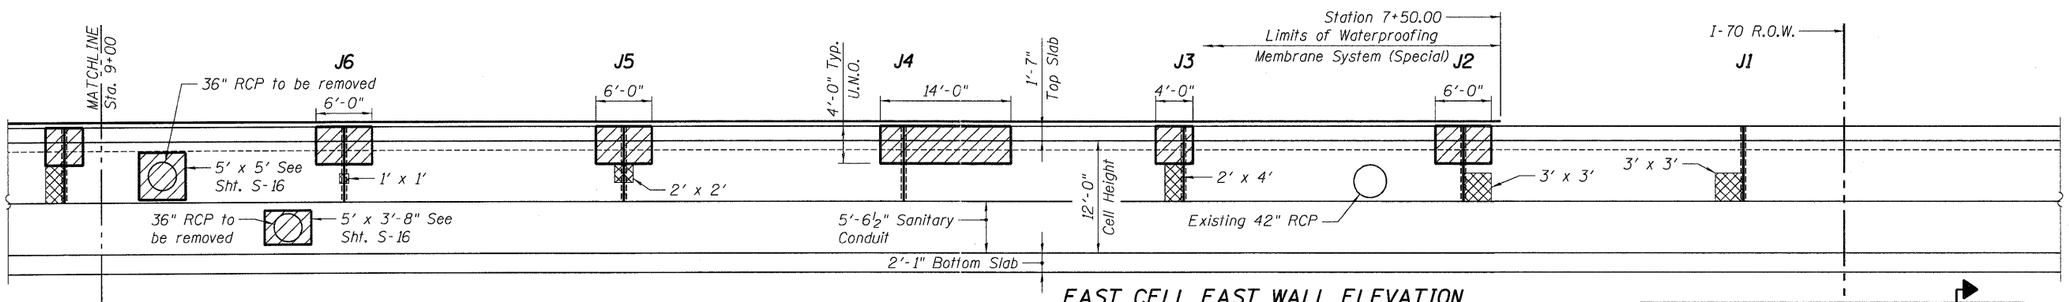

EAST CELL EAST WALL ELEVATION

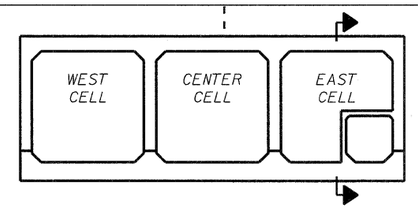

BOX CULVERT CROSS SECTION

(LOOKING NORTH)

FILE NAME = $FILEL$	USER NAME = $USER$	DESIGNED - MDJ	REVISED -
		DRAWN - MDJ	REVISED -
	PLOT SCALE = $SCALE$	CHECKED - JLR	REVISED -
TENG & ASSOCIATES, INC. ENGINEERS/ARCHITECTS/PLANNERS CHICAGO, ILLINOIS	PLOT DATE = $DATE$	DATE - 02/04/11	REVISED -

STATE OF ILLINOIS
DEPARTMENT OF TRANSPORTATION
I-70 CONNECTION
CAHOKIA CANAL BOX CULVERT REPAIR PLANS

EAST CELL
EAST WALL REPAIRS

SCALE: | SHEET NO. S-8 OF S-18 | STA. 150+80.33 TO STA.

F.A. RTE.	SECTION	COUNTY	TOTAL SHEETS	SHEET NO.
998	82-1A	ST. CLAIR	190	151
	SN 082-2010	CONTRACT NO. 76C41		
FED. ROAD DIST. NO.	ILLINOIS	FED. AID PROJECT		

..\0822010-CONN-06-001-ES.DGN, ..\0822010-CONN-06-001-ES.DGN, ..\0822010-CONN-06-001-ES.DGN, ..\0820318-CONN-99-001-BG.DGN, ..\0822010-CONN-06-001-ES.DGN
2-04-2011, 15:45:06 BONDHU.D \\FS-0044\AM\VAULT.D-TRANS.07\2282\20868-001\STRUCT\CAD\01 DESIGN\0822010\SHEET\0822010 CONN-06-007-SHT-BE.DGN