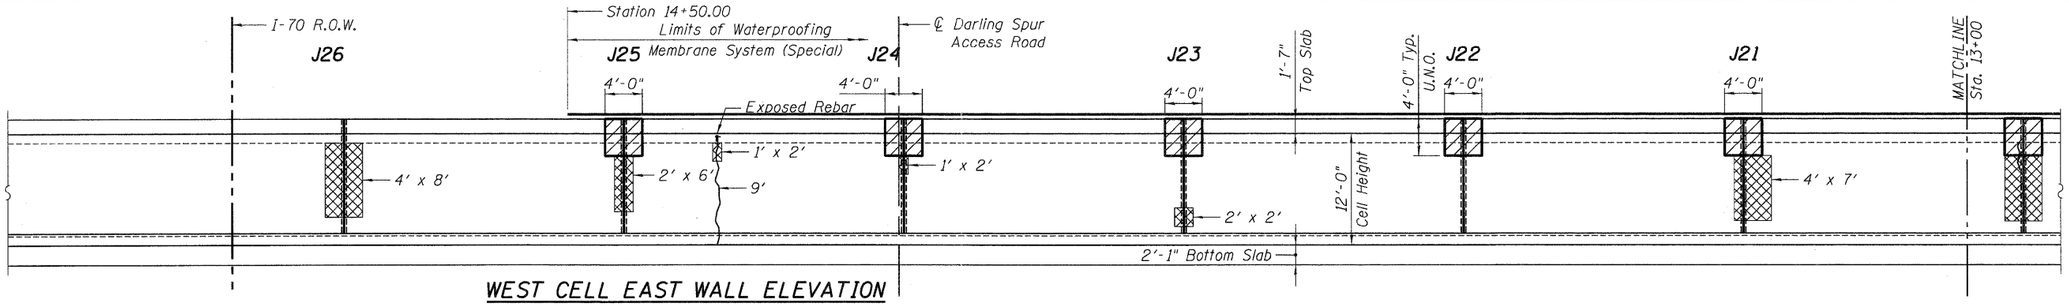

WEST CELL EAST WALL ELEVATION

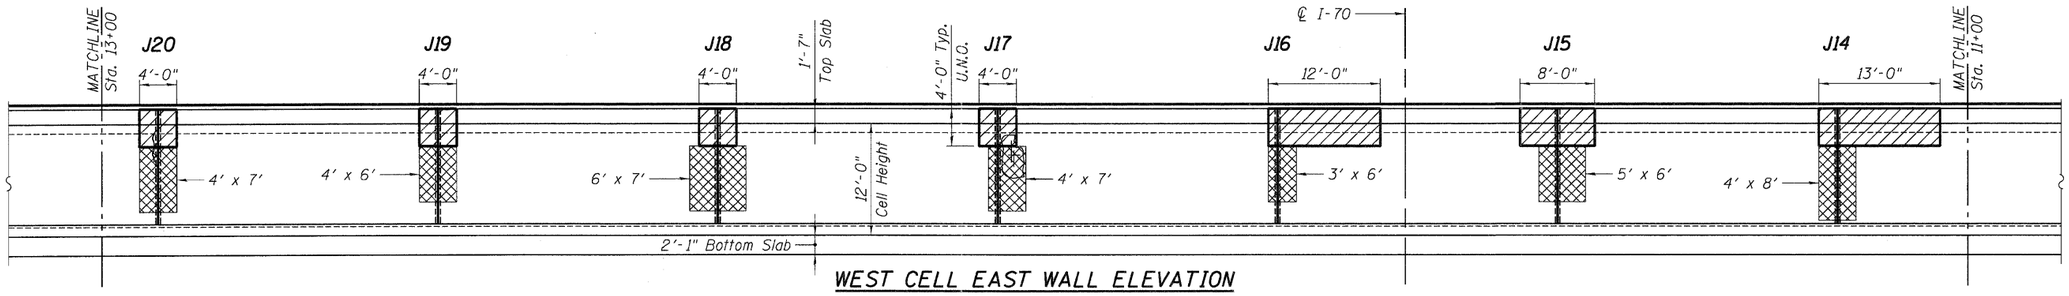

WEST CELL EAST WALL ELEVATION

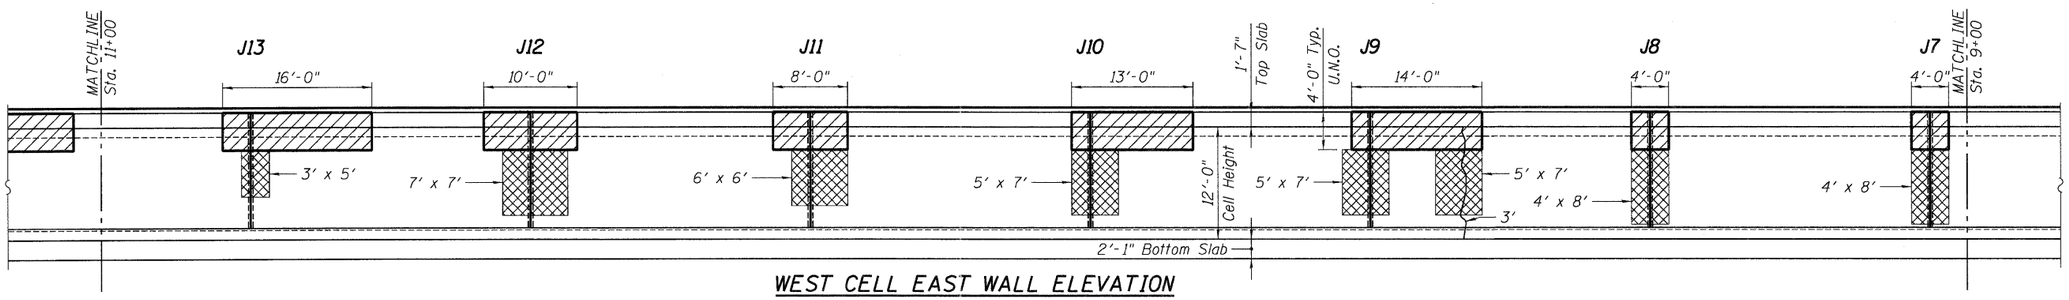

WEST CELL EAST WALL ELEVATION

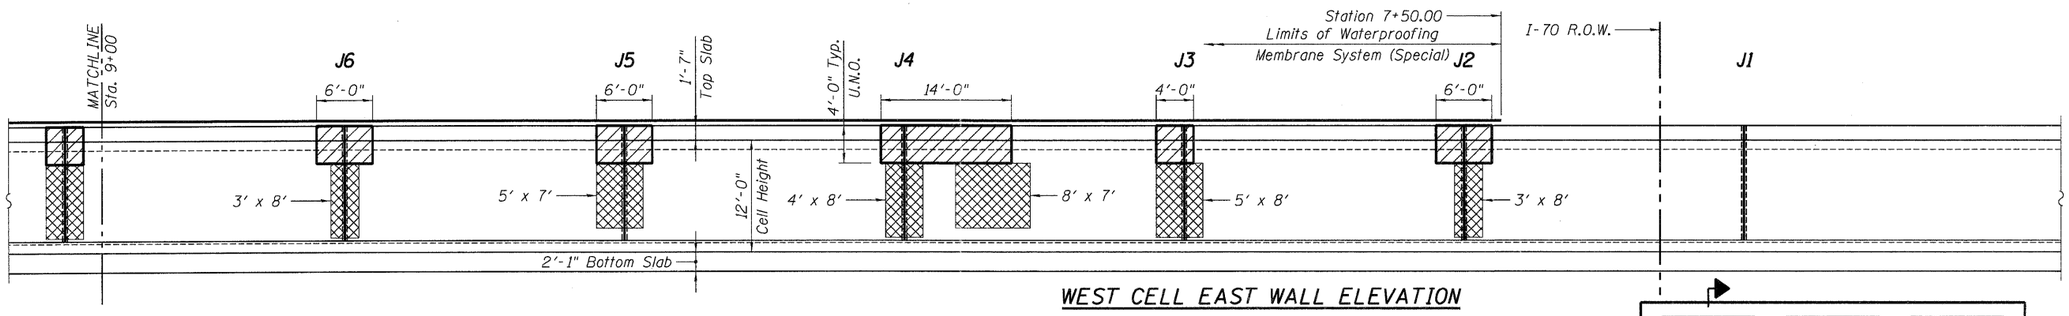

WEST CELL EAST WALL ELEVATION

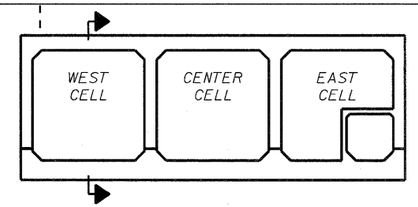

BOX CULVERT CROSS SECTION
(LOOKING NORTH)

..\0822010-CONN-06-001-ES.DGN, ..\0822010-CONN-06-001-ES.DGN, ..\0822010-CONN-06-001-ES.DGN, ..\0820318-CONN-99-001-BD.DGN, ..\0822010-CONN-06-001-ES.DGN, ..\0822010-CONN-06-011-SHT-BC.DGN
2-04-2011, 15:45:29 BONDHUJD \\FS-0244\AM\VAULT_D-TRANS.07\2282\20868-001\STRUCTV\CAD\01 DESIGN\0822010\SHEET\0822010-CONN-06-011-SHT-BC.DGN

FILE NAME = *FILEL*	USER NAME = *USER*	DESIGNED - MDJ	REVISED -
		DRAWN - MDJ	REVISED -
	PLOT SCALE = *SCALE*	CHECKED - JLR	REVISED -
	PLOT DATE = *DATE*	DATE - 02/04/11	REVISED -

TENG & ASSOCIATES, INC.
ENGINEERS/ARCHITECTS/PLANNERS
CHICAGO, ILLINOIS

STATE OF ILLINOIS
DEPARTMENT OF TRANSPORTATION
I-70 CONNECTION
CAHOKIA CANAL BOX CULVERT REPAIR PLANS

WEST CELL
EAST WALL REPAIRS

SCALE: | SHEET NO. S-12 OF S-18 | STA. 150+80.33 TO STA.

F.A. RTE.	SECTION	COUNTY	TOTAL SHEETS	SHEET NO.
998	82-1A	ST. CLAIR	190	155
	SN 082-2010	CONTRACT NO. 76C41		
FED. ROAD DIST. NO.	ILLINOIS	FED. AID PROJECT		