PLAN

	BY	DATE
SURVEYED		
PLOTTED		
ALIGNMENT CHECKED		
RT. OF WAY CHECKED		
CADD FILE NAME		

NOTE BOOK
NO.

PROFILE

	BY	DATE
SURVEYED		
PLOTTED		
PROFILE CHECKED		
BM. NOTED		
STRUCTURE NOTATNS CHKD		

NOTE BOOK
NO.

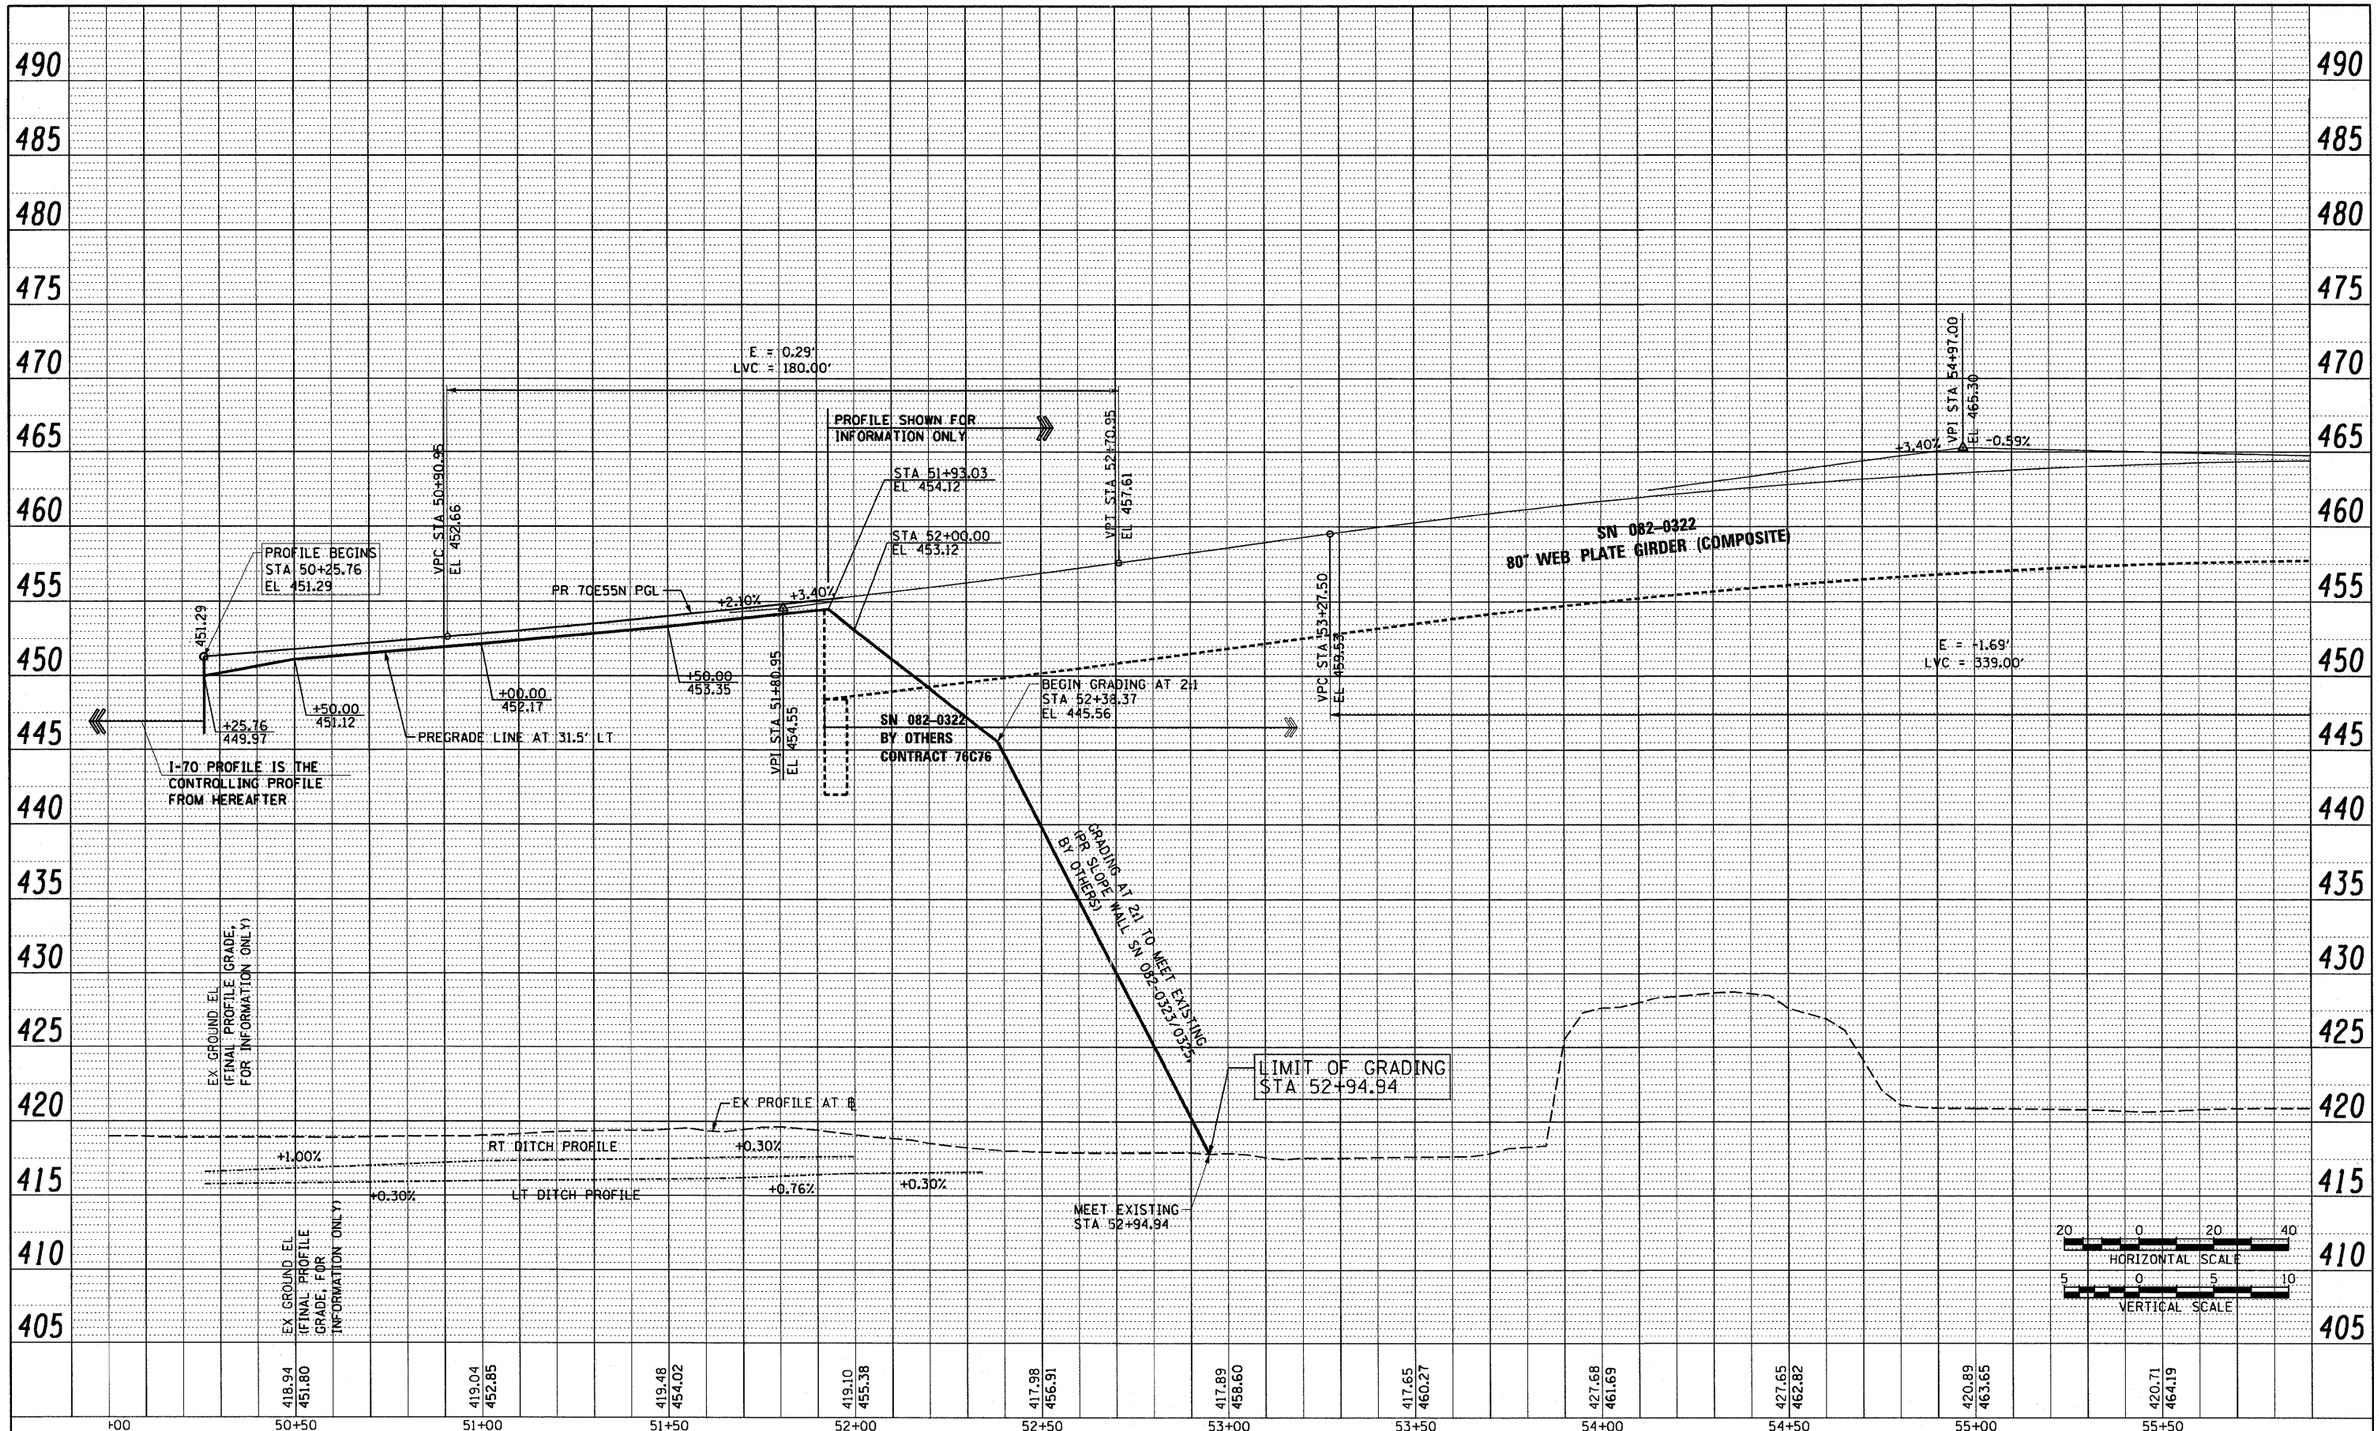

PROPOSED 70E55N

FILE NAME = D8TRI-76C50-sht-profile-02.dgn	USER NAME = searsb	DESIGNED OP	REVISED -
		DRAWN PHP/OP	REVISED -
	PLOT SCALE = 40.0000 ' / in.	CHECKED DBM	REVISED -
	PLOT DATE = $DATE$	DATE 03-18-11	REVISED -

STATE OF ILLINOIS
DEPARTMENT OF TRANSPORTATION

PROPOSED ROADWAY PROFILE
RAMP I-70 EB TO I-55 NB (RAMP 70E55N)

SCALE: H: 20 V: 5 | SHEET NO. 1 OF 1 SHEETS | STA. 50+25.76 TO STA. 52+94.94

F.A.P. RTE.	SECTION	COUNTY	TOTAL SHEETS	SHEET NO.
998	82-1-2HB	ST. CLAIR	72	18
		CONTRACT NO. 76C50		
FED. ROAD DIST. NO.	ILLINOIS	FED. AID PROJECT		