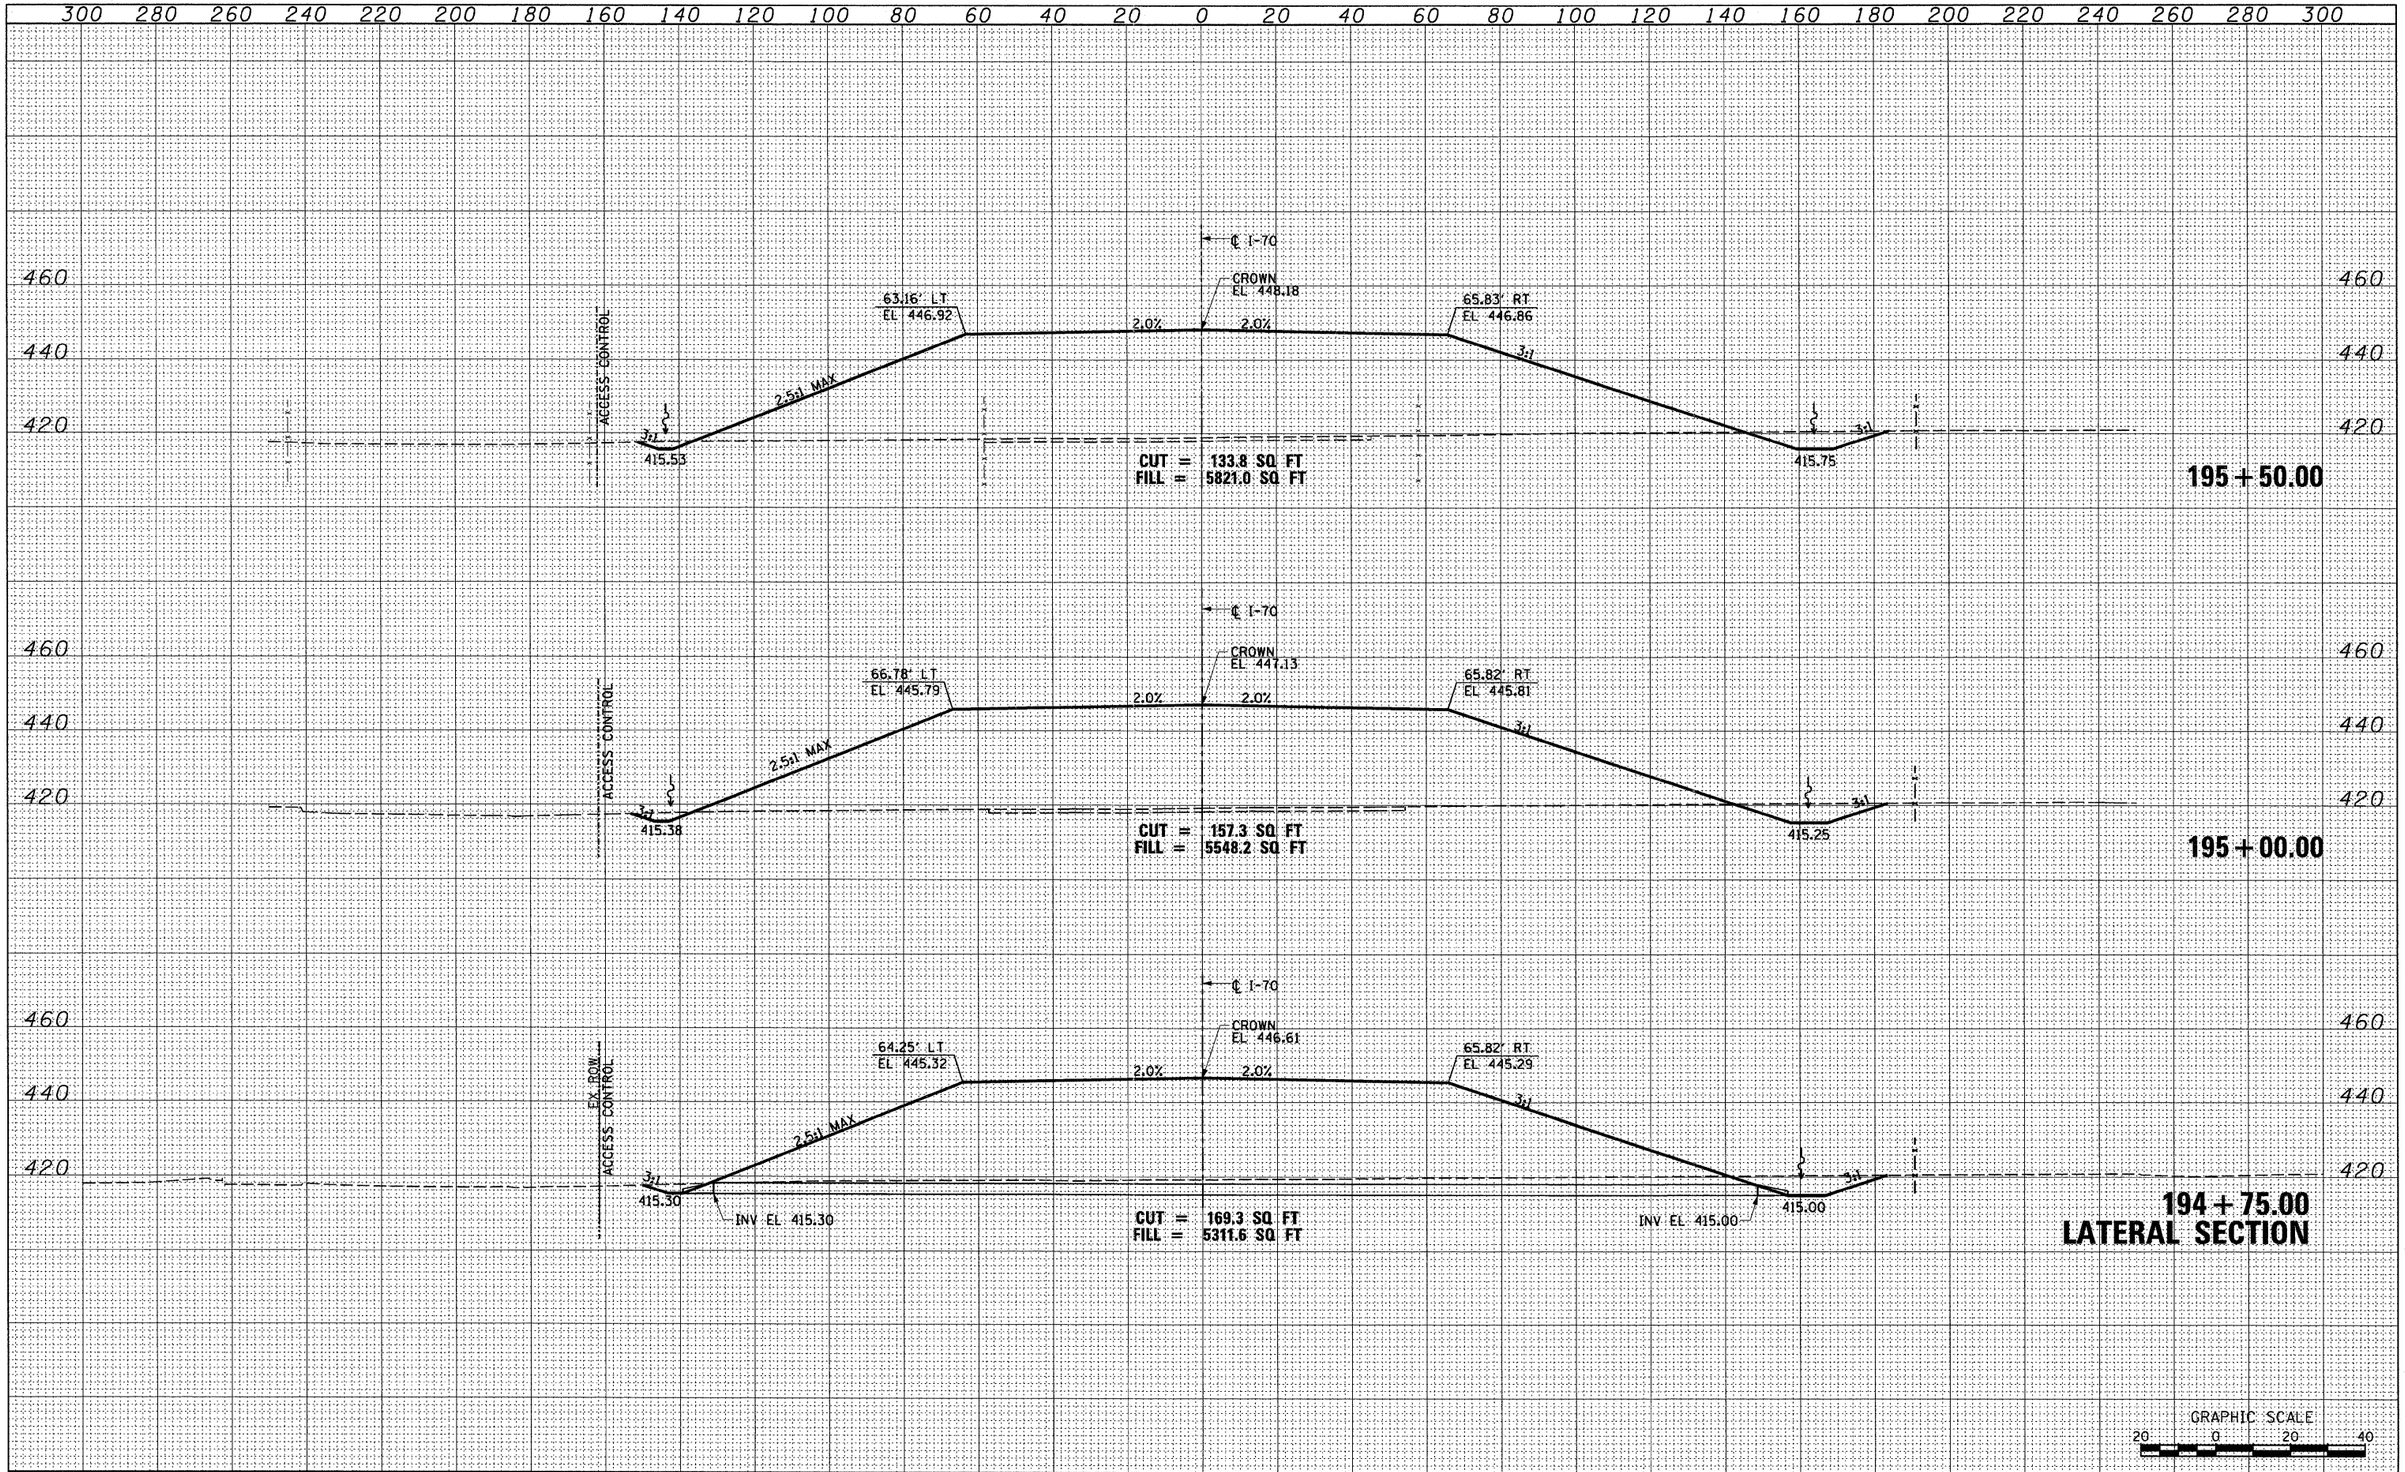

FINAL SURVEY	BY	DATE
NOTE BOOK	SURVEYED	
NO.	PLOTTED	
	TEMPLATE	
	AREAS	
	AREAS CHECKED	

ORIGINAL SURVEY	BY	DATE
NOTE BOOK	SURVEYED	
NO.	PLOTTED	
	TEMPLATE	
	AREAS	
	AREAS CHECKED	

FILE NAME = P:\P60046609\1000_Geopak\76C50\XS-Sheets\DBTR-76C50-sht_XS_170.dgn	USER NAME = searsb	DESIGNED OP	REVISED -
		DRAWN OP	REVISED -
	PLOT SCALE = 40.0000 ' / in.	CHECKED DBM	REVISED -
	PLOT DATE = $DATE$	DATE 2-12-10	REVISED -

STATE OF ILLINOIS
DEPARTMENT OF TRANSPORTATION

CROSS SECTIONS – PROPOSED I-70

SCALE: H: 20 V: 20 | SHEET NO. 4 OF 5 SHEETS | STA. 195+00.00 TO STA. 196+00.00

F.A.P. RTE.	SECTION	COUNTY	TOTAL SHEETS	SHEET NO.
998	82-1-2HB	ST. CLAIR	72	67
		CONTRACT NO. 76C50		

FED. ROAD DIST. NO. | ILLINOIS | FED. AID PROJECT