PART OF THE SW 1/4 OF SECTION 7, T2N, R9W, AND PART OF THE SE 1/4 OF SECTION 12, T2N, R10W OF THE 3RD PM, ST. CLAIR COUNTY, ILLINOIS

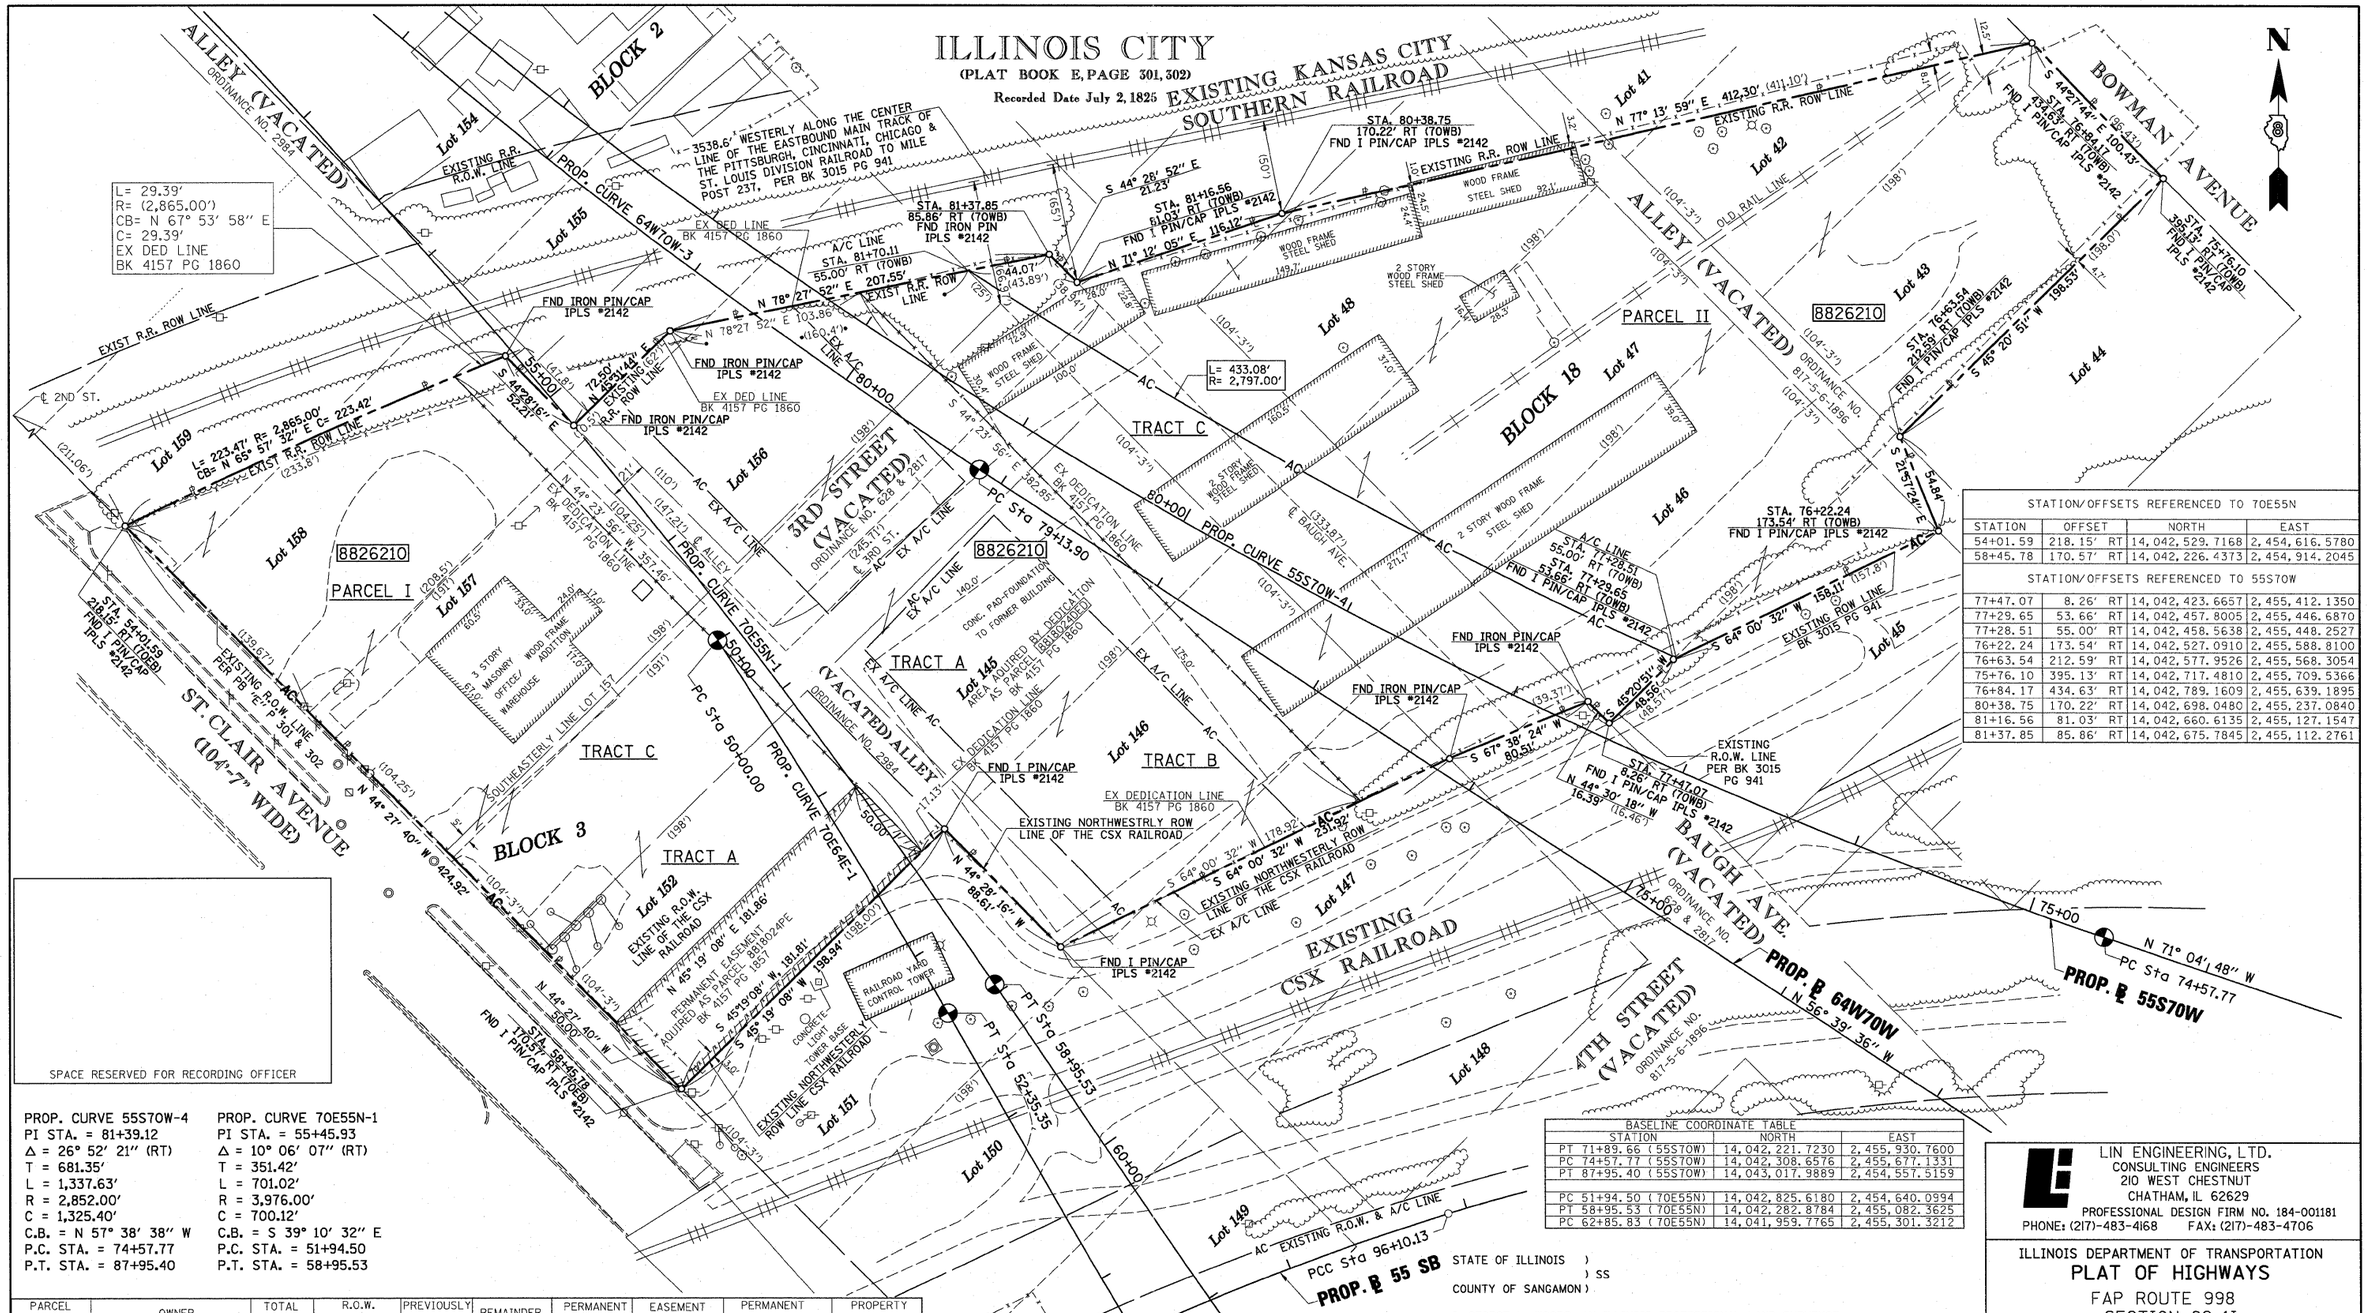

STATION/OFFSETS REFERENCED TO 70E55N			
STATION	OFFSET	NORTH	EAST
54+01.59	218.15' RT	14,042,529.7168	2,454,616.5780
58+45.78	170.57' RT	14,042,226.4373	2,454,914.2045
STATION/OFFSETS REFERENCED TO 55S70W			
77+47.07	8.26' RT	14,042,423.6657	2,455,412.1350
77+29.65	53.66' RT	14,042,457.8005	2,455,446.6870
77+28.51	55.00' RT	14,042,458.5638	2,455,448.2527
76+22.24	173.54' RT	14,042,527.0910	2,455,588.8100
76+63.54	212.59' RT	14,042,577.9526	2,455,568.3054
75+76.10	395.13' RT	14,042,717.4810	2,455,709.5366
76+84.17	434.63' RT	14,042,789.1609	2,455,639.1895
80+38.75	170.22' RT	14,042,698.0480	2,455,237.0840
81+16.56	81.03' RT	14,042,660.6135	2,455,127.1547
81+37.85	85.86' RT	14,042,675.7845	2,455,112.2761

PROP. CURVE 55S70W-4
PI STA. = 81+39.12
Δ = 26° 52' 21" (RT)
T = 681.35'
L = 1,337.63'
R = 2,852.00'
C = 1,325.40'
C.B. = N 57° 38' 38" W
P.C. STA. = 74+57.77
P.T. STA. = 87+95.40

PROP. CURVE 70E55N-1
PI STA. = 55+45.93
Δ = 10° 06' 07" (RT)
T = 351.42'
L = 701.02'
R = 3,976.00'
C = 700.12'
C.B. = S 39° 10' 32" E
P.C. STA. = 51+94.50
P.T. STA. = 58+95.53

BASELINE COORDINATE TABLE		
STATION	NORTH	EAST
PT 71+89.66 (55S70W)	14,042,221.7230	2,455,930.7600
PC 74+57.77 (55S70W)	14,042,308.6576	2,455,677.1331
PT 87+95.40 (55S70W)	14,043,017.9889	2,454,557.5159
PC 51+94.50 (70E55N)	14,042,825.6180	2,454,640.0994
PT 58+95.53 (70E55N)	14,042,282.8784	2,455,082.3625
PC 62+85.83 (70E55N)	14,041,959.7765	2,455,301.3212

PARCEL NO.	OWNER	TOTAL HOLDING	R.O.W. DEDICATED	PREVIOUSLY DEDICATED	REMAINDER	PERMANENT EASEMENT	EASEMENT PURPOSE	PERMANENT TAX NUMBER	PROPERTY ACQUIRED BY
8818024DED**	PAUL & LLESLIE SIDDLE HUSBAND AND WIFE TITLE REPORT NOS. SC-2618, SC-2619 SC-2659, SC-2665	6.6680 AC	1.6977 AC 73,950 SF	N/A	NORTH 3.3309 AC SOUTH 1.6395 AC DEDICATION 1.6977 AC	0.2087 AC 9,092 SF	BRIDGE CONSTRUCTION AND ACCESS	02-07-0-302-002 02-07-0-302-004 02-07-0-302-005 02-07-0-302-006 01-12-0-403-010 01-12-0-403-011 01-12-0-403-012	BK 4157 PG 1857 BK 4157 PG 1860

PARCEL NO.	OWNER	TOTAL HOLDING	PREVIOUSLY AQUIRED AREA: DEDICATION 8818204DED		PERM. EASEMENT 8818204PE		FEE SIMPLE ACQUISITION: GROSS		REMAINDER	PERMANENT TAX NUMBER	PROPERTY ACQUIRED BY
		ACRES	ACRES	SQ. FT.	ACRES	SQ. FT.	ACRES	SQ. FT.	ACRES		
8826210	PAUL SIDDLE AND LLESLIE SIDDLE, HUSBAND AND WIFE, AS TENANTS IN COMMON AS TO PARCEL I: PAUL SIDDLE AND LLESLIE SIDDLE, HUSBAND AND WIFE, AS JOINT TENANTS AS TO PARCEL II TITLE REPORT NO. SC-5473.0 BOOK 3363 PAGE 693-695 BOOK 3015 PAGE 940-948	6.6680 1	1.6977	73,950	0.2087	9,092	6.6681	290,460	0	02-07.0-302-002 02-07.0-302-004 02-07.0-302-005 02-07.0-302-006 01-12.0-403-010 01-12.0-403-011 01-12.0-403-012	

* SEE TOTAL HOLDING AREA SOURCE TABLE ON SHEET 2

** PARCEL PREVIOUSLY AQUIRED

STATIONING REFERENCED TO
PROPOSED 55S70W = (70WB)
PROPOSED 70E55N = (70EB)

STATE OF ILLINOIS)
) SS
COUNTY OF SANGAMON)

I, GEORGE L. WOODS, AN ILLINOIS PROFESSIONAL LAND SURVEYOR, STATE THAT I HAVE SURVEYED OR DIRECTED THE SURVEY OF THE PLAT OF HIGHWAY SHOWN HEREON AND THAT THIS PROFESSIONAL SERVICE CONFORMS TO THE CURRENT ILLINOIS MINIMUM STANDARDS FOR A BOUNDARY SURVEY FOR THE PROPOSED PARCEL(S) TO BE ACQUIRED BY THE STATE OF ILLINOIS, DEPARTMENT OF TRANSPORTATION, SHOWN HEREON.

DATED _____

GEORGE L. WOODS, PLS NO. 3015
LICENSE EXPIRATION DATE: 11/30/2010

GEORGE L. WOODS 3015 PROFESSIONAL LAND SURVEYOR STATE OF ILLINOIS CHATHAM, ILLINOIS

COMPLETION DATE OF FIELD WORK PERFORMED	
LAND SURVEY: OCT./2009	ROW STAKING: OCT./2009

LIN ENGINEERING, LTD.
CONSULTING ENGINEERS
210 WEST CHESTNUT
CHATHAM, IL 62629
PROFESSIONAL DESIGN FIRM NO. 184-001181
PHONE: (217)-483-4168 FAX: (217)-483-4706

ILLINOIS DEPARTMENT OF TRANSPORTATION
PLAT OF HIGHWAYS

FAP ROUTE 998
SECTION 82-11
ST. CLAIR COUNTY
JOB NO. R-98-026-08

STATION 54+01.58 (70E55N) TO STATION 75+28.71 (55S70W)

40' 0 40' 80'
SCALE: 1" = 40' SHEET 11 OF 35

ILLINOIS DEPARTMENT OF TRANSPORTATION
DIVISION OF HIGHWAYS/REGION 5/DISTRICT 8
1102 EASTPORT PLAZA DRIVE
COLLINSVILLE, ILLINOIS 62234-6198

F.A.P. RTE.	SECTION	COUNTY	TOTAL SHEETS	SHEET NO.
998	82-11	ST. CLAIR	319	91
		CONTRACT NO. 76C75		
FED. ROAD DIST. NO.	ILLINOIS	FED. AID PROJECT		

PLOT DATE = 10/19/2009
PLOT NAME = $FILE$
PLOT SCALE = $SCALE$
USER NAME = $USER$