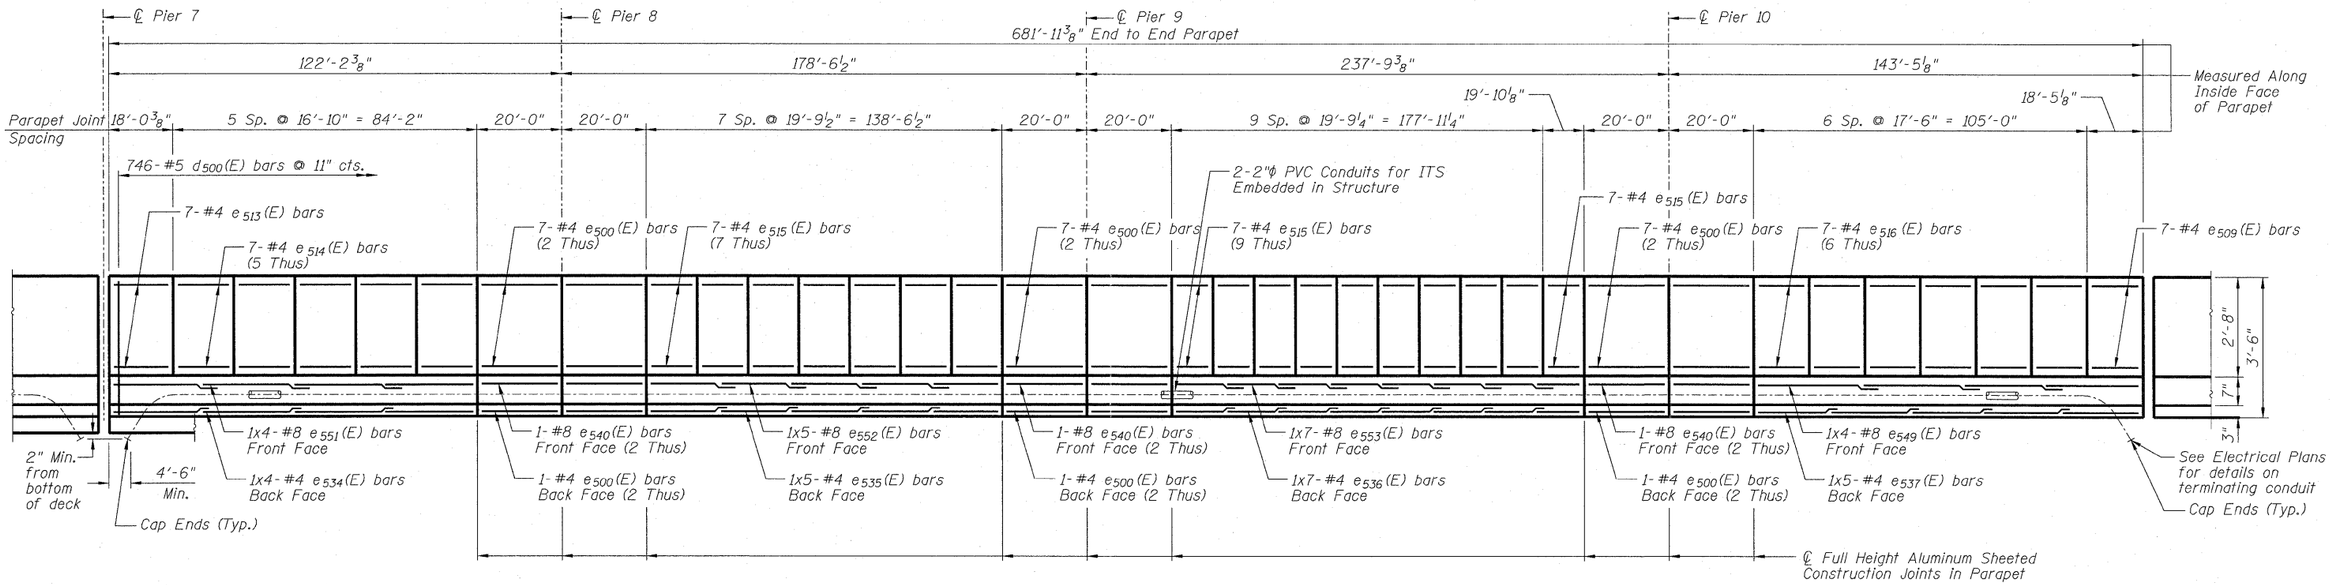

INSIDE ELEVATION OF SOUTH PARAPET - S.N. 082-0325 UNIT 3

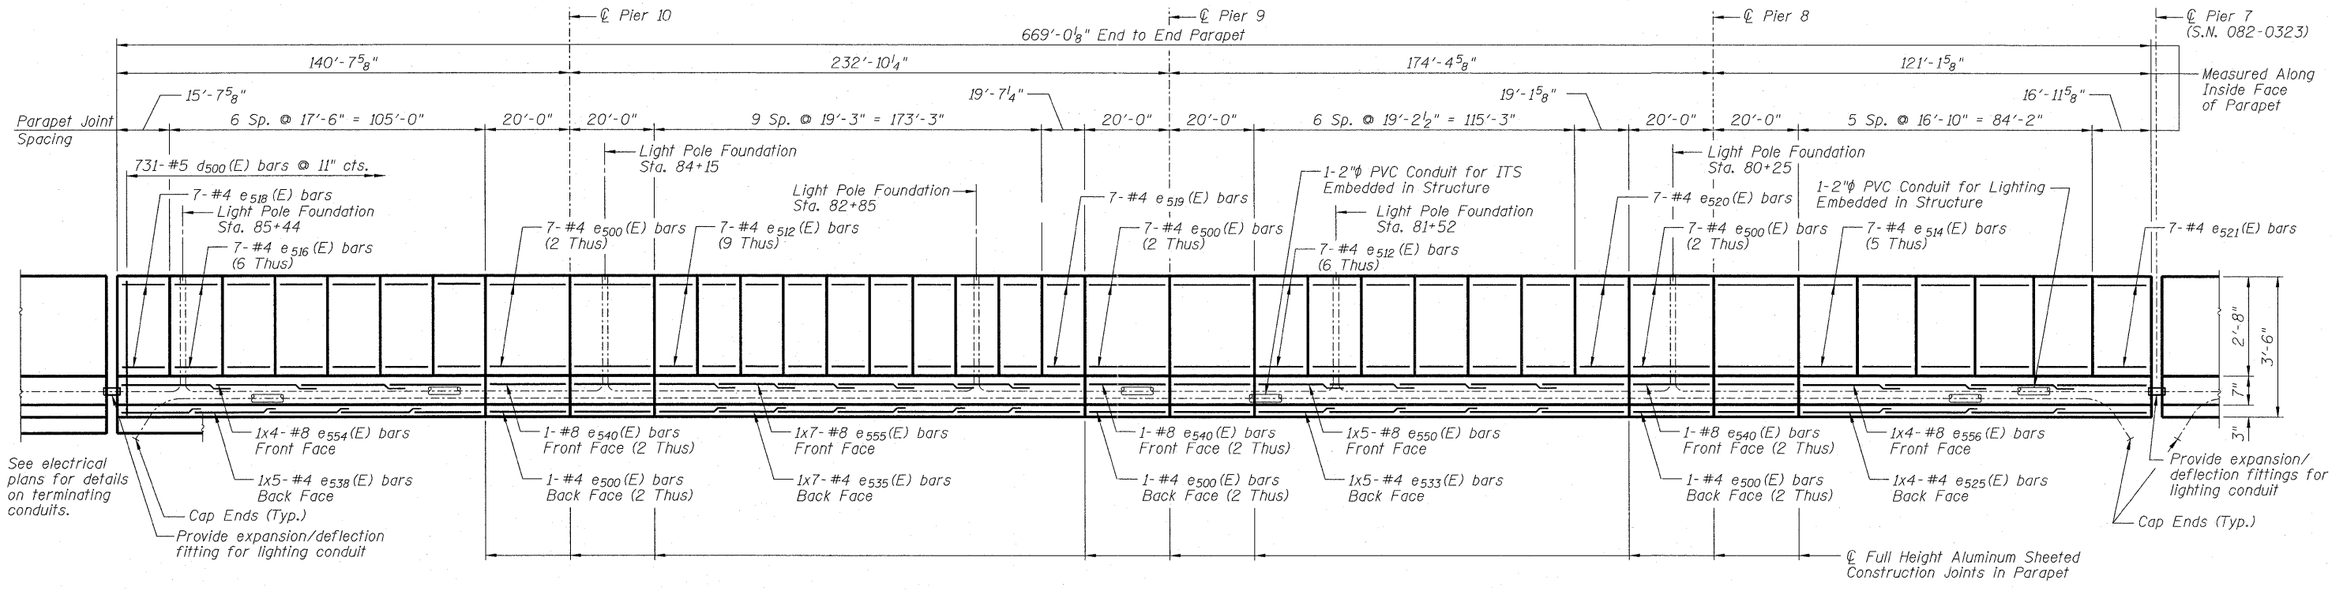

INSIDE ELEVATION OF NORTH PARAPET - S.N. 082-0325 UNIT 3

MIN. BAR LAP

(Parapet)
#4 bar = 2'-0"
#8 bar = 5'-2"

D8TRL-08202323-08220325-76C75-542-Unit3Parapet-Elevations-025.dgn

AECOM | ZROKA Engineering

USER NAME = kritzm	DESIGNED - JLA	REVISED -
	DRAWN - DAZ	REVISED -
PLOT SCALE = 2.0000 ' / in.	CHECKED - SAW	REVISED -
PLOT DATE = @DATE@	DATE - 3-18-11	REVISED -

STATE OF ILLINOIS
DEPARTMENT OF TRANSPORTATION

PARAPET ELEVATIONS – S.N. 082-0325 UNIT 3
I-70W OVER I-55, CSX & KCS RAILROADS
SCALE: NONE | SHEET NO. S-42 OF S-138 SHEETS | STA. | TO STA.

F.A.I. RTE.	SECTION	COUNTY	TOTAL SHEETS	SHEET NO.
70	82-1-B-1	ST. CLAIR	319	157
S.N. 082-0323 & S.N. 082-0325		CONTRACT NO. 76C75		
FED. ROAD DIST. NO.	ILLINOIS	FED. AID PROJECT		