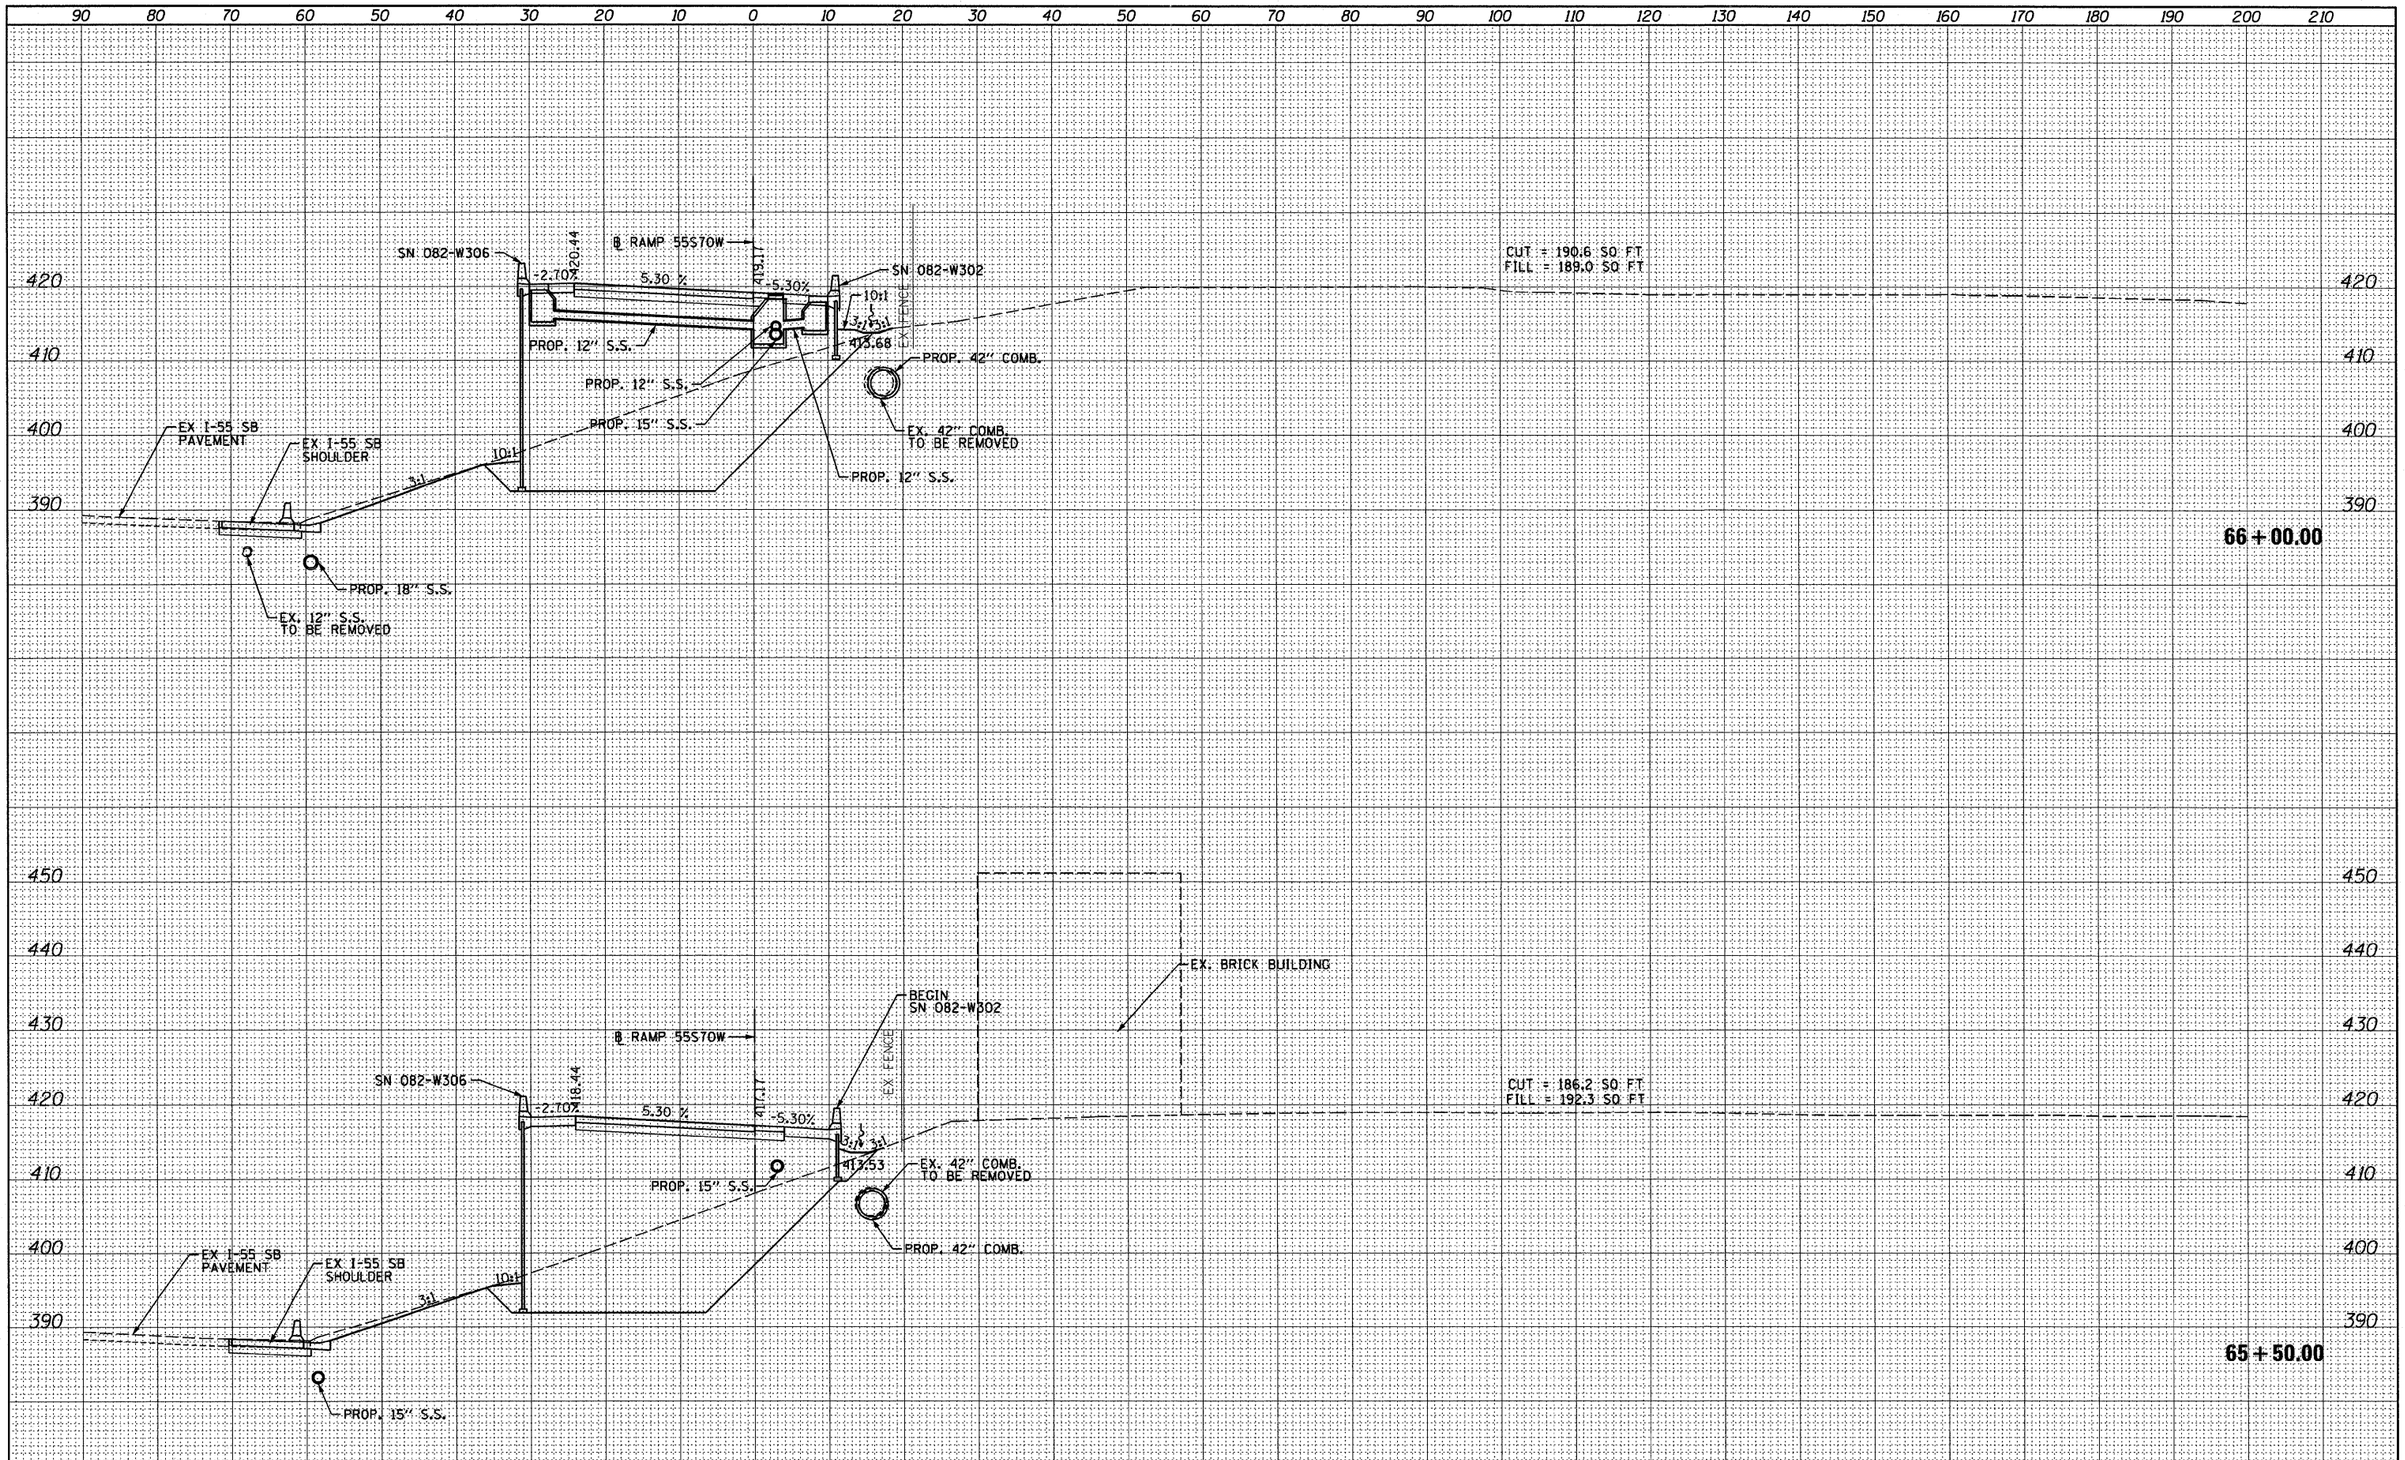

FINAL SURVEY	BY	DATE
SURVEYED		
PLOTTED		
TEMPLATE		
AREAS		
AREAS CHECKED		
NOTE BOOK NO.		

ORIGINAL SURVEY	BY	DATE
SURVEYED		
PLOTTED		
TEMPLATE		
AREAS		
AREAS CHECKED		
NOTE BOOK NO.		

FILE NAME = P:\P60046609\1000_Geopak\76C75\XS-Sheets\DBTR-76C75-xssht_55S70W.dgn

USER NAME = HenesC
PLOT SCALE = 20.0000 ' / in.
PLOT DATE = $DATE$

DESIGNED - CRH	REVISED -		
DRAWN - CRH	REVISED -		
CHECKED - DBM	REVISED -		
DATE - 3-18-11	REVISED -		

STATE OF ILLINOIS
DEPARTMENT OF TRANSPORTATION

CROSS SECTIONS – RAMP 55S70W

SCALE: 1" = 10' | SHEET NO. 7 OF 18 SHEETS | STA. 65+50.00 TO STA. 66+00.00

F.A. RTE.	SECTION	COUNTY	TOTAL SHEETS	SHEET NO.
70	82-1-B-1	ST. CLAIR	319	298
		CONTRACT NO. 76C75		

FED. ROAD DIST. NO. | ILLINOIS | FED. AID PROJECT