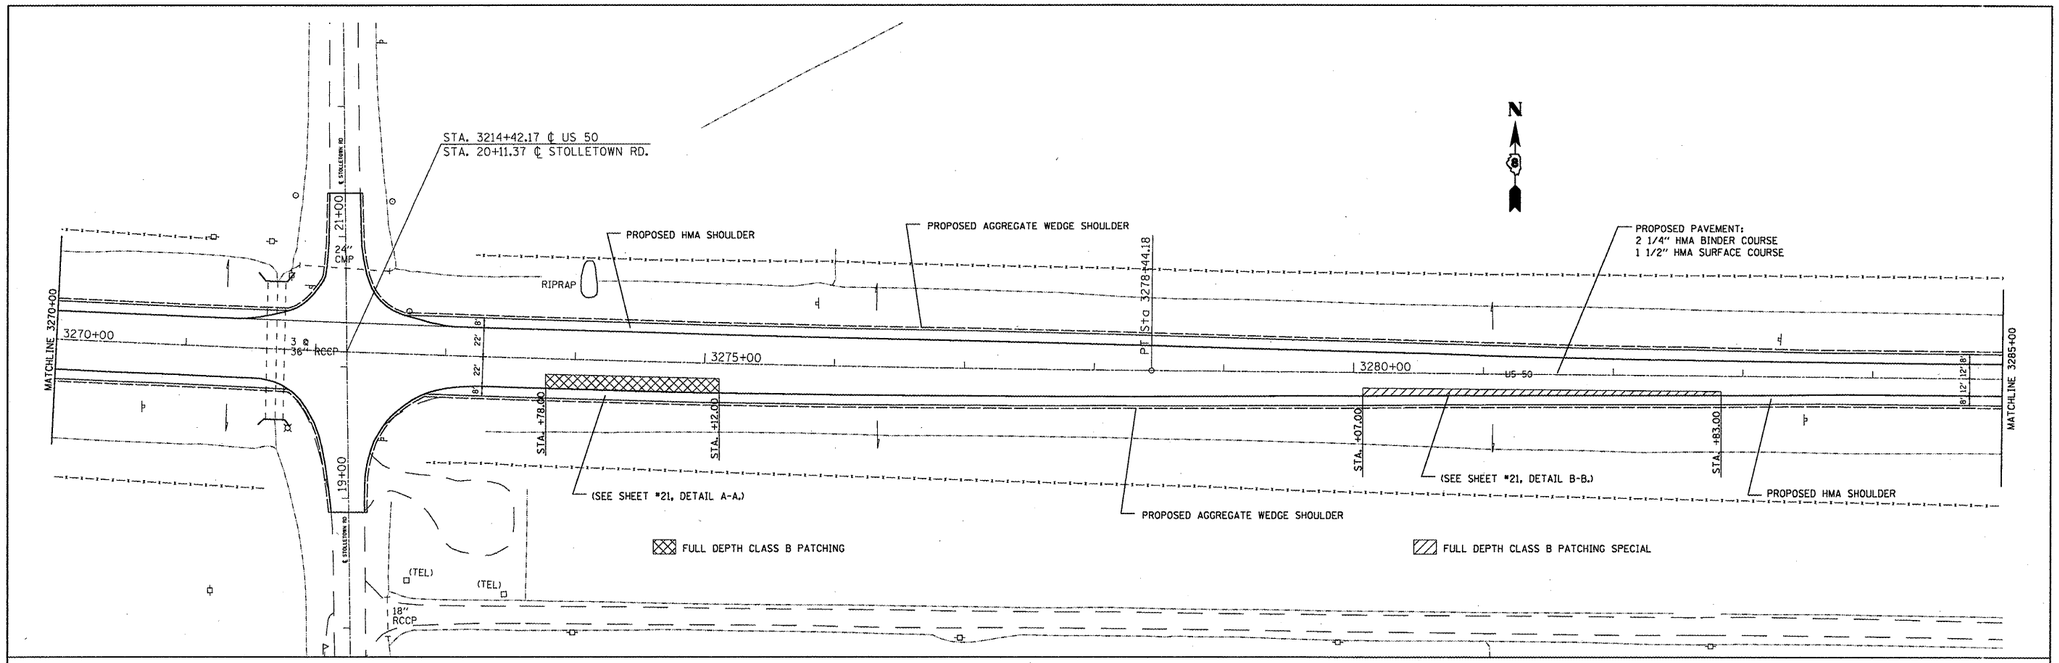

EXIST. CURVE C3
PI STA. = 330+100.21
Δ = 2° 32′ 55″ (RT)
D = 0° 23′ 05″
R = 14,897.44′
T = 331.37′
L = 662.63′
E = 3.68′
e = -----
T.R. = -----
S.E. RUN = -----
P.C. STA. = 329+768.84
P.T. STA. = 330+431.47

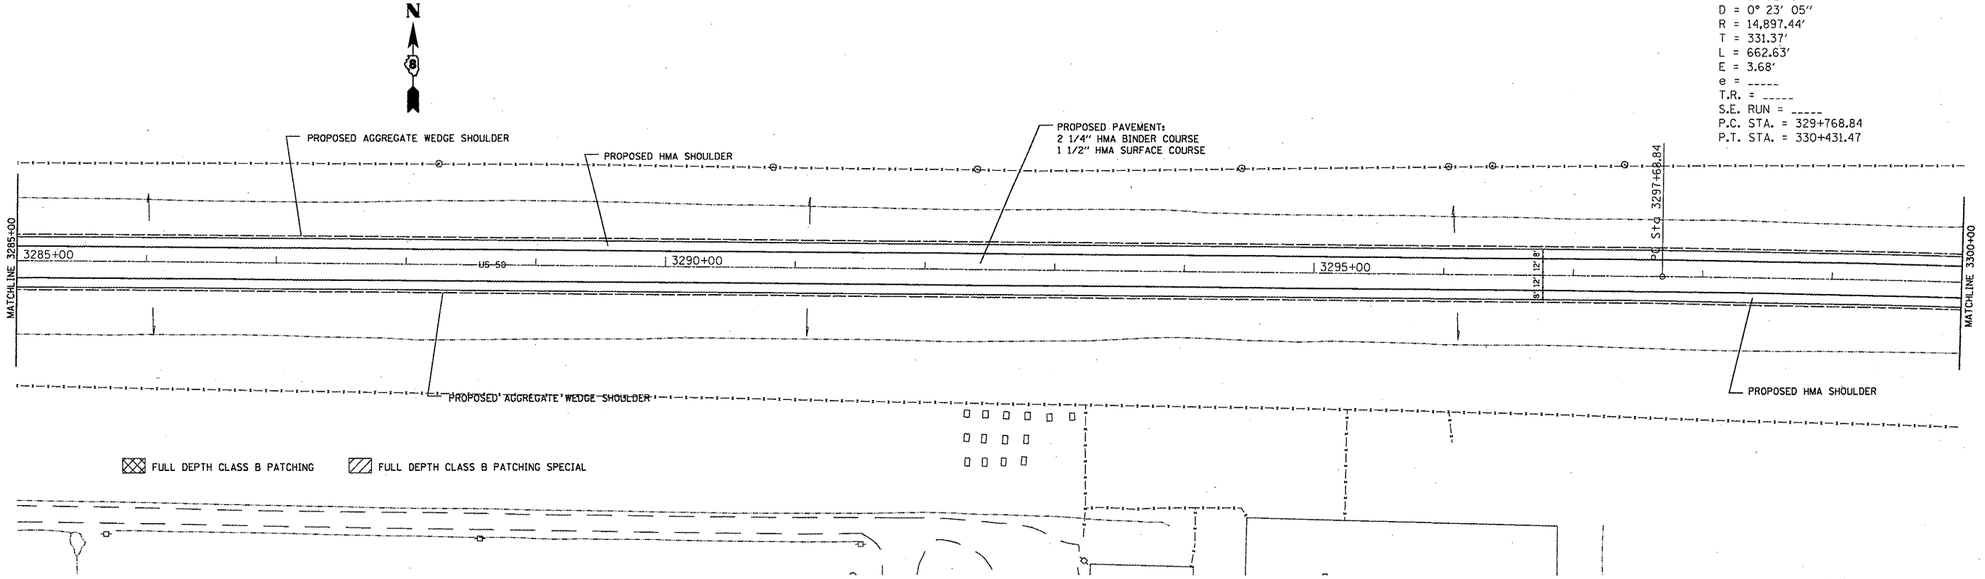

FILE NAME = $FILEL$	USER NAME = $USER$	DESIGNED - ___	REVISED - ___	STATE OF ILLINOIS DEPARTMENT OF TRANSPORTATION	PLAN VIEW	F.A.P RTE.	SECTION	COUNTY	TOTAL SHEETS / SHEET NO.
		DRAWN - ___	REVISED - ___			327	14.15BS-1	CLINTON	21 / 10
	PLOT SCALE = $SCALE$	CHECKED - ___	REVISED - ___					CONTRACT NO. 76E10	
	PLOT DATE = $DATE$	DATE - _____	REVISED - ___		SCALE: 20 / SHEET NO. 3 OF 5 SHEETS / STA. 3270+00 TO STA. <3300+00>>	FED. ROAD DIST. NO.	ILLINOIS	FED. AID PROJECT	