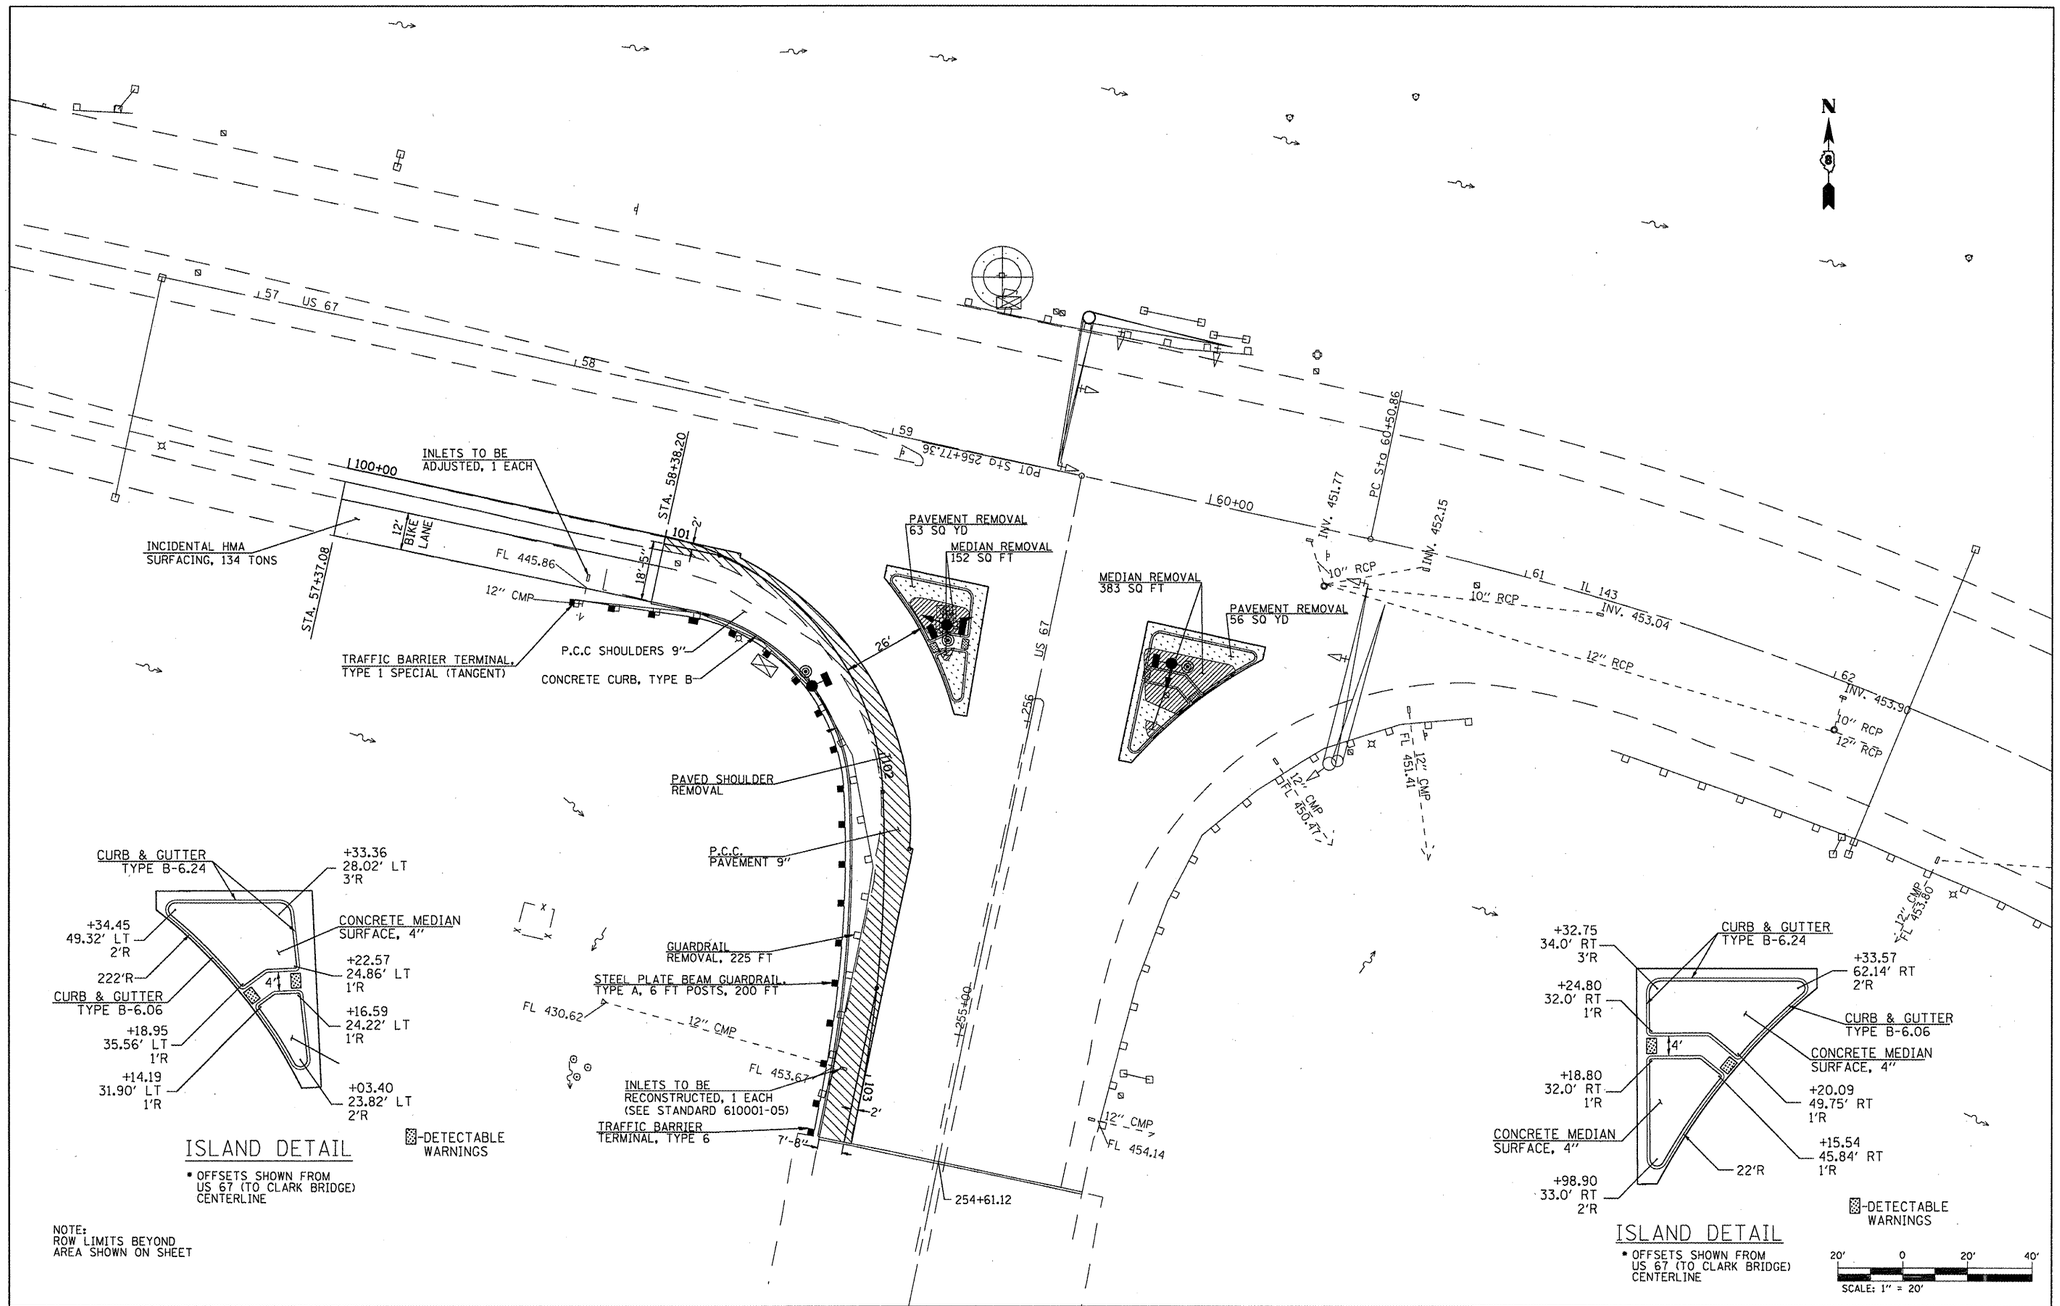


| | | | |
|---|---|---|---|
| FILE NAME = $FILEL$ | USER NAME = $USER$ | DESIGNED - ___ | REVISED - ___ |
| | | DRAWN - ___ | REVISED - ___ |
| | PLOT SCALE = $SCALE$ | CHECKED - ___ | REVISED - ___ |
| | PLOT DATE = $DATE$ | DATE - ___ | REVISED - ___ |

**STATE OF ILLINOIS**
**DEPARTMENT OF TRANSPORTATION**

**PLAN SHEET**

SCALE: _____ SHEET NO. __ OF ___ SHEETS STA. _____ TO STA. _____

| F.A.P. RTE. | SECTION | COUNTY | TOTAL SHEETS | SHEET NO. |
|---|---|---|---|---|
| 304/2 | 4061-2 | MADISON | 19 | 8 |
| | | CONTRACT NO. 76E60 | | |
| | | ILLINOIS FED. AID PROJECT | | |