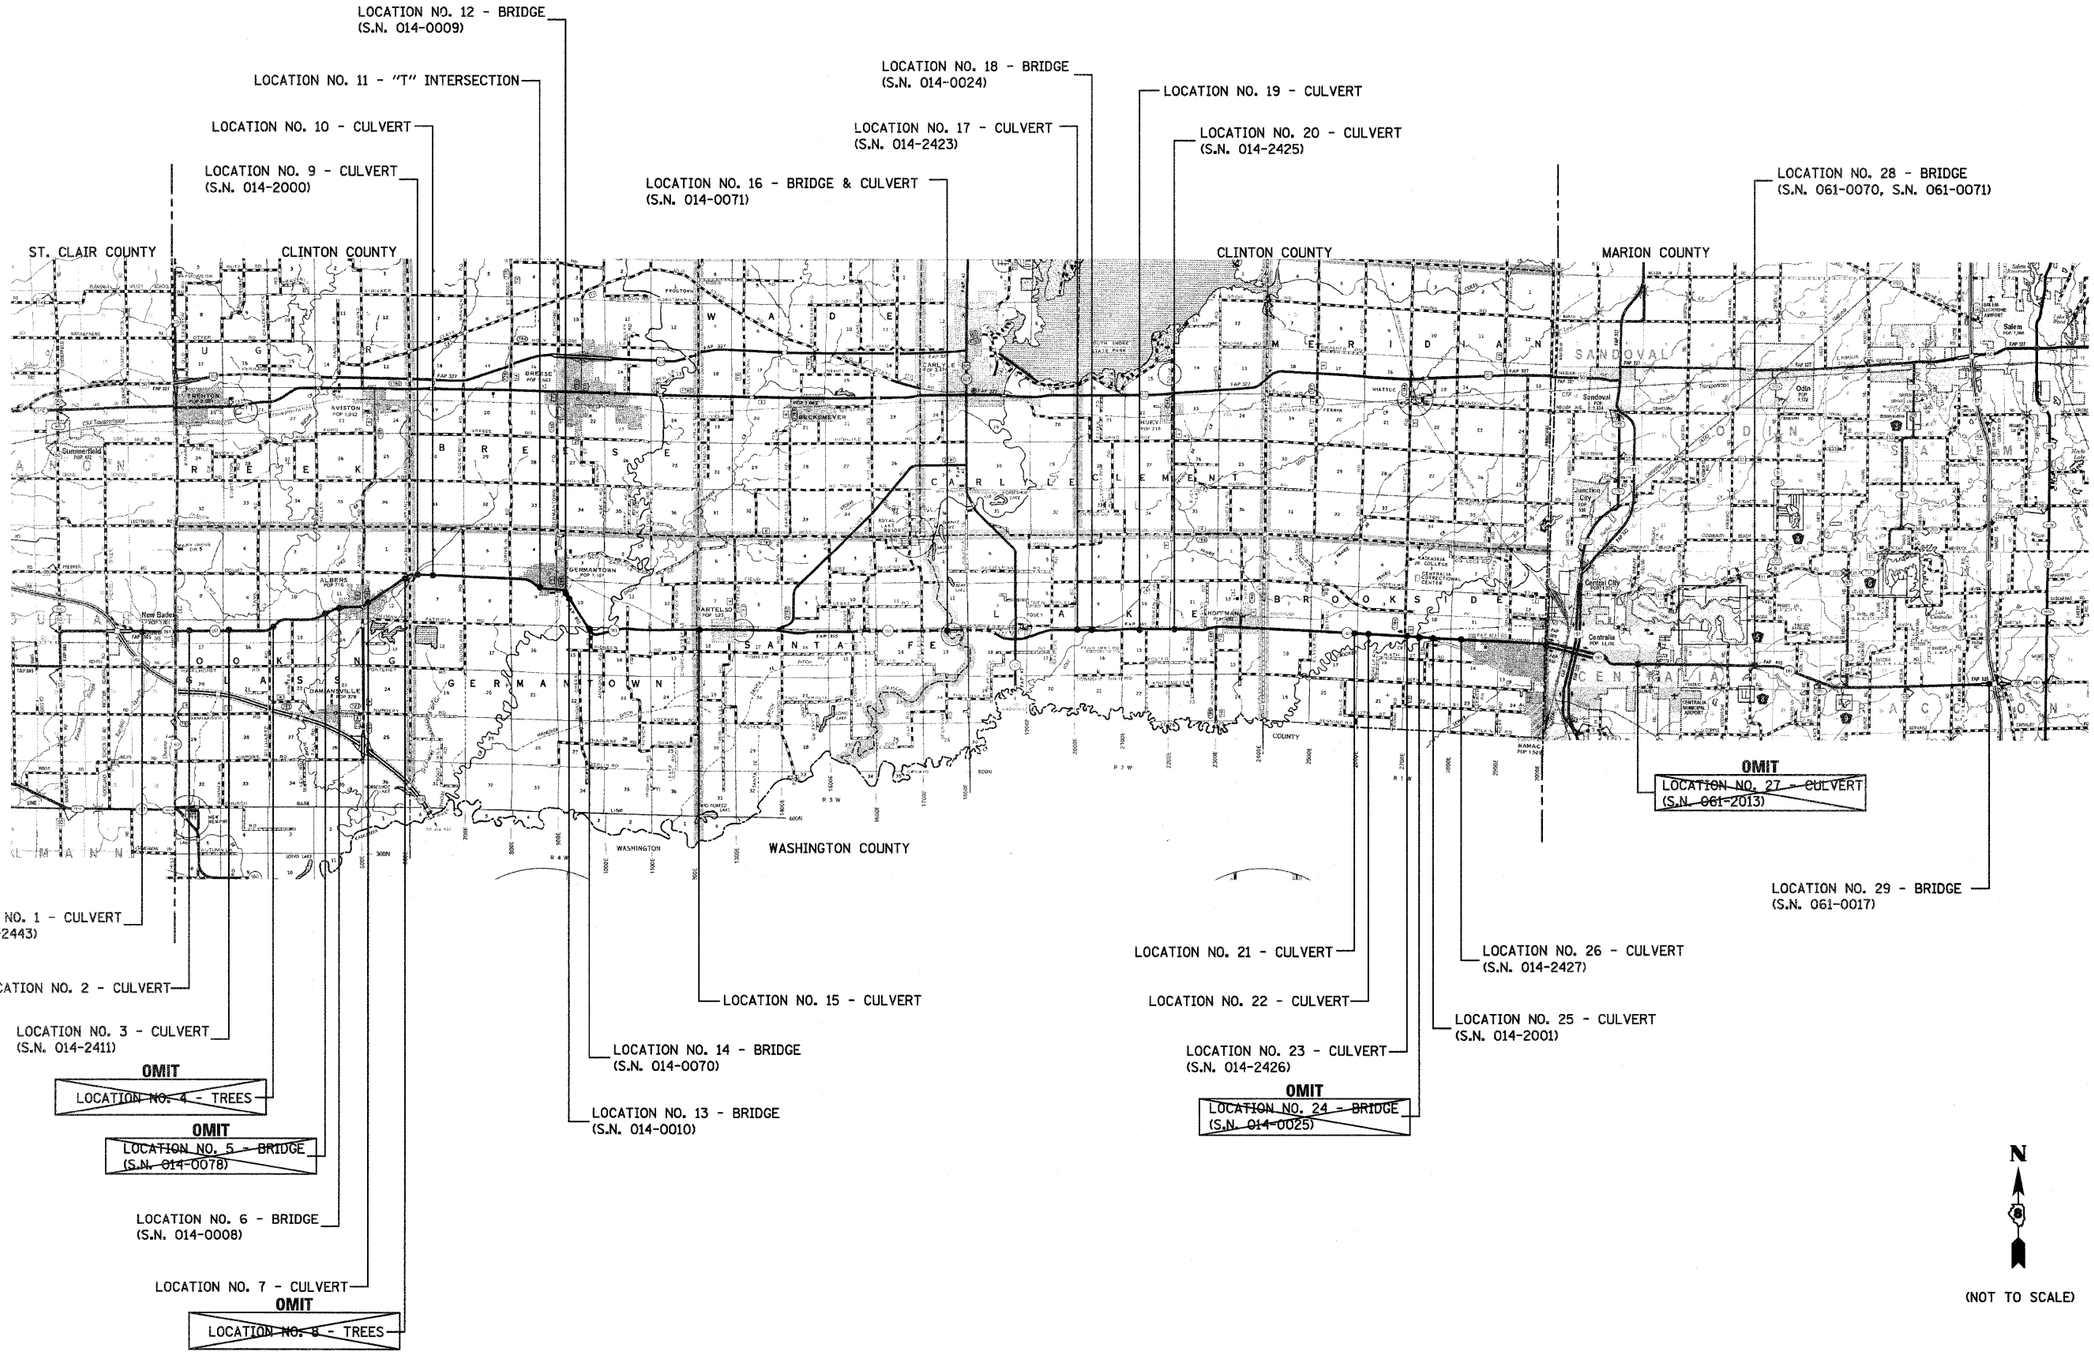

FILE NAME = hc\6513 idot d8 var\6513.03 wo 3\cadd_sheets\C873E78-SHT-LOCMAP-03.dgn	USER NAME = _USERCESCR_	DESIGNED - DLD	REVISED -	**STATE OF ILLINOIS DEPARTMENT OF TRANSPORTATION**	**PROJECT LOCATION MAP**	F.A.P. RTE.	SECTION	COUNTY	TOTAL SHEETS	SHEET NO.
	PLOT SCALE = 1.500 ' / IN.	CHECKED - BGH	REVISED -			805	D8 GUARDRAIL UPDATE 2011	VARIOUS	37	3
	PLOT DATE = 3/24/2011	DATE - 3/17/2011	REVISED -		SCALE: SHEET NO. OF SHEETS STA. TO STA.	F.A.S.		CONTRACT NO. 76E78		
						795	ILLINOIS FED. AID PROJECT			