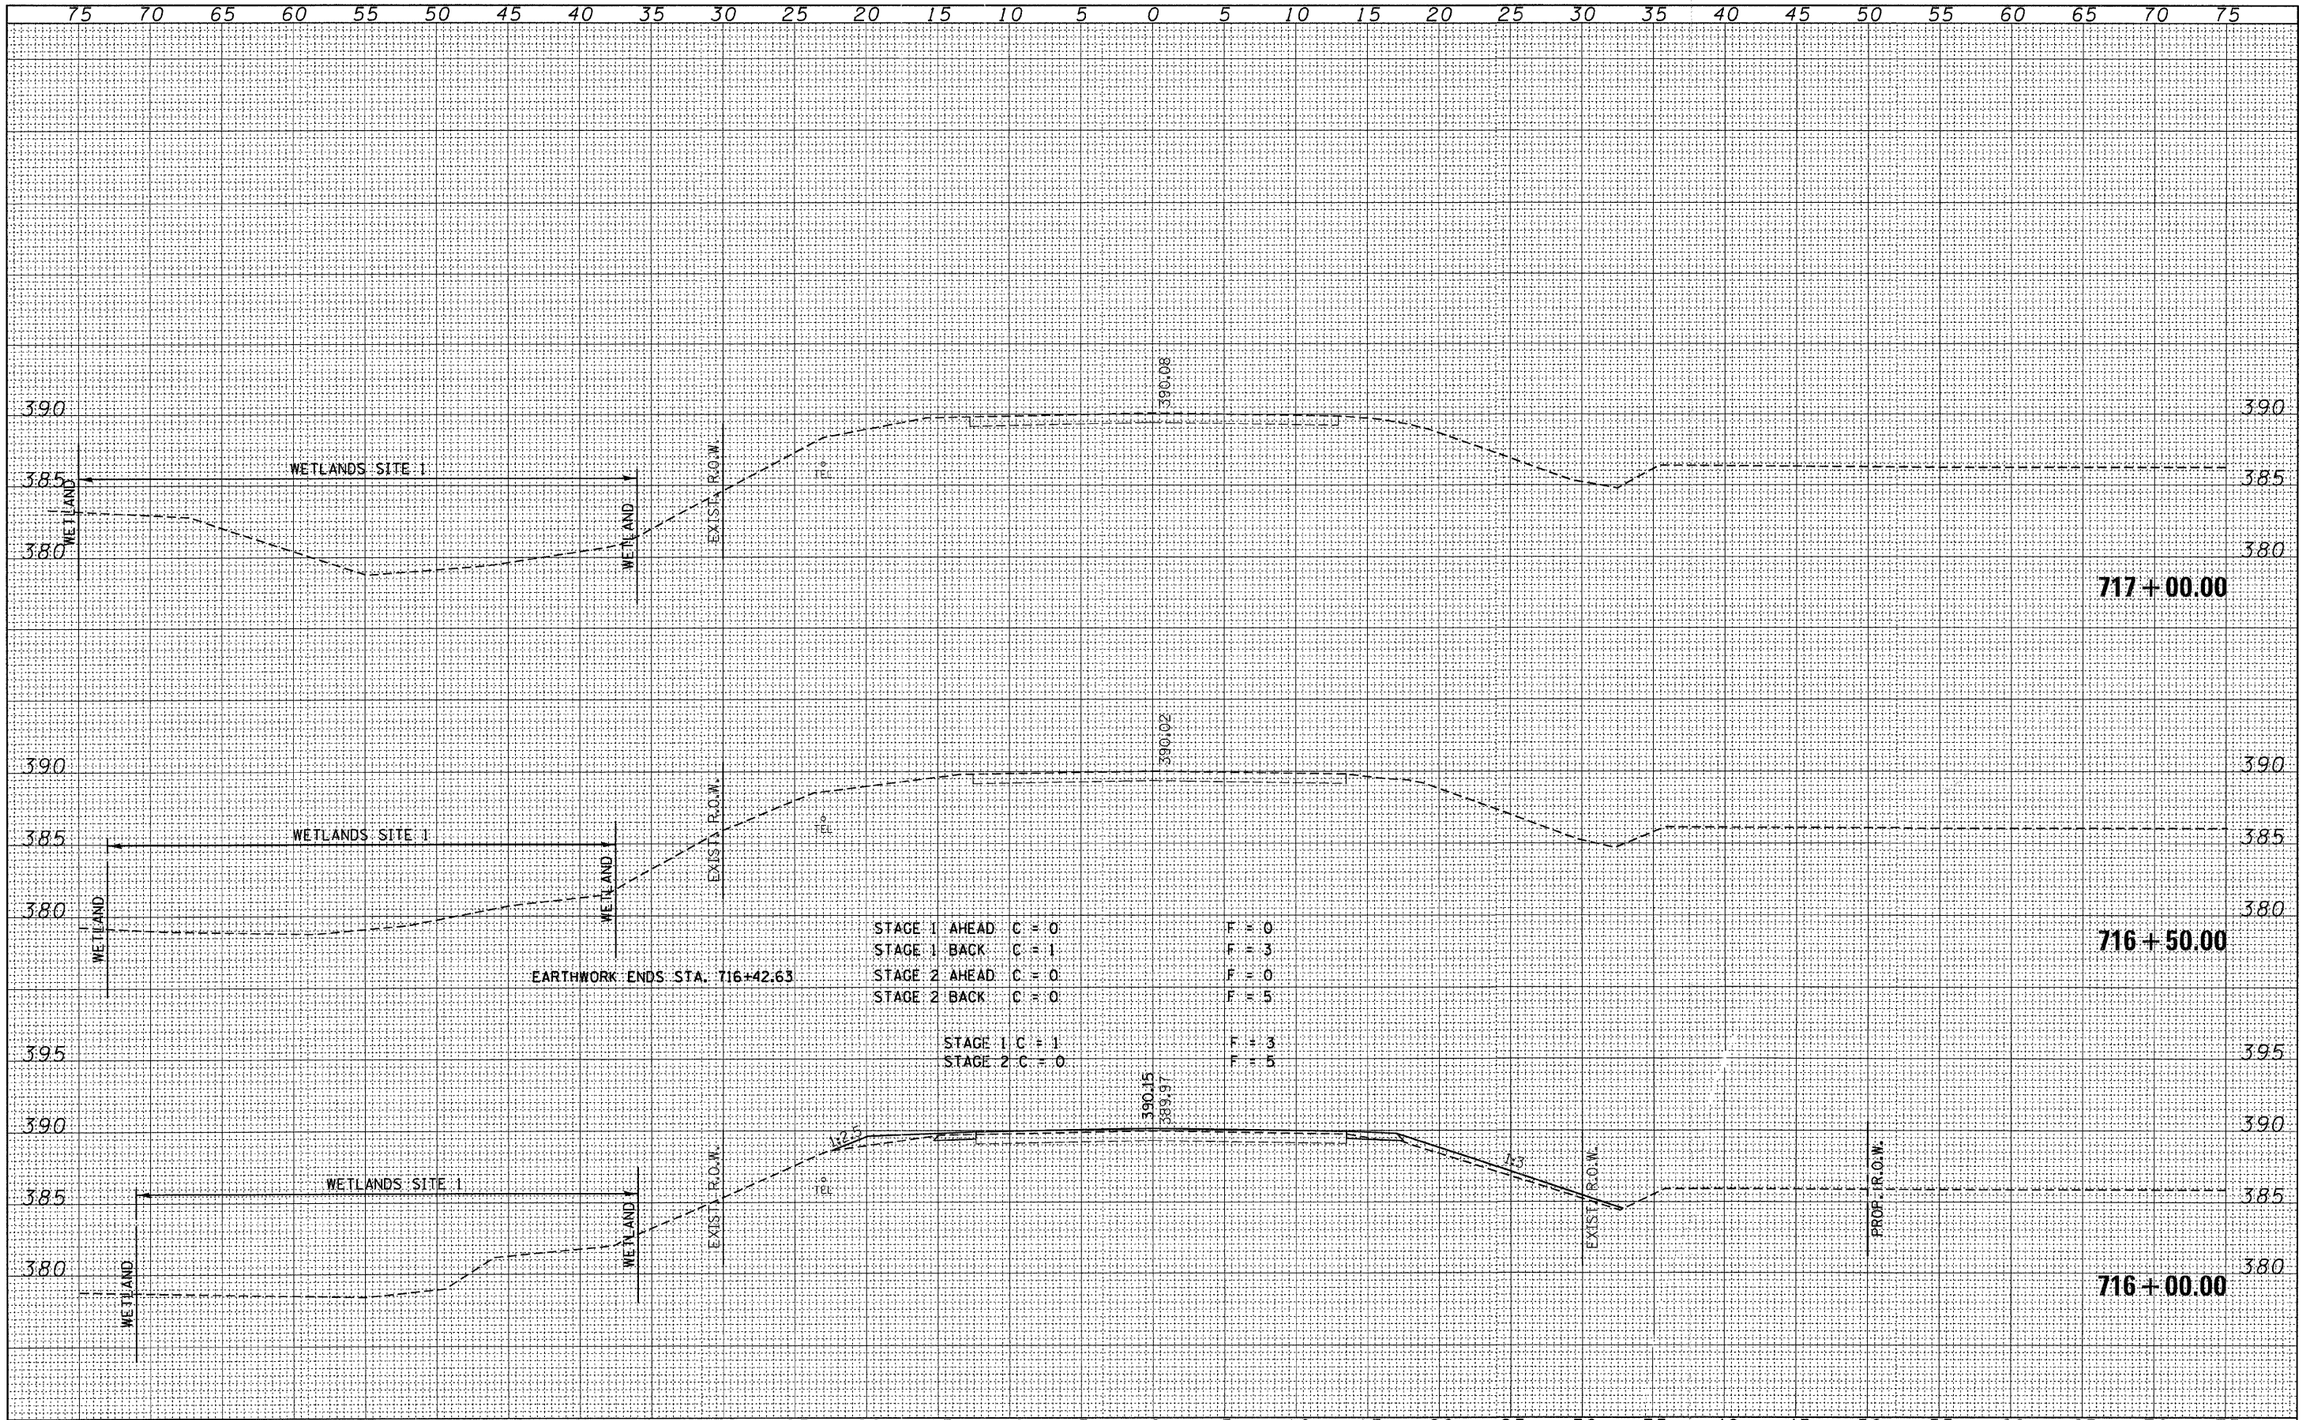

FINAL SURVEY	SURVEYED	BY	DATE
NOTE BOOK	PLOTTED		
	TEMPLATE		
	AREAS		
NO.	AREAS CHECKED		

ORIGINAL SURVEY	SURVEYED	BY	DATE
NOTE BOOK	PLOTTED		
	TEMPLATE		
	AREAS		
NO.	AREAS CHECKED		

FILE NAME = 092039-sht-xs.dgn	USER NAME =	DESIGNED - L.F.S.	REVISED -
		DRAWN - T.W.K.	REVISED -
	PLOT SCALE =	CHECKED - S.W.M.	REVISED -
	PLOT DATE = 2/22/2011	DATE - 10/08/09	REVISED -

STATE OF ILLINOIS
COUNTY HIGHWAY DEPARTMENT

KLR

SCALE:

IL 242
CROSS SECTIONS

SHEET NO. OF SHEETS STA. 716+00.00 TO STA. 717+00.00

F.A.P.	SECTION	COUNTY	TOTAL SHEETS	SHEET NO.
776	102B-1	HAMILTON	52	52
ROAD DISTRICT		CONTRACT NO. 78067		
FED. ROAD DIST. NO.	ILLINOIS	FED. AID PROJECT		