FINAL SURVEY	NOTE BOOK	SURVEYED	PLOTTED	TEMPLATE	AREAS	AREAS CHECKED	BY	DATE
NO.								

SN-091-0046

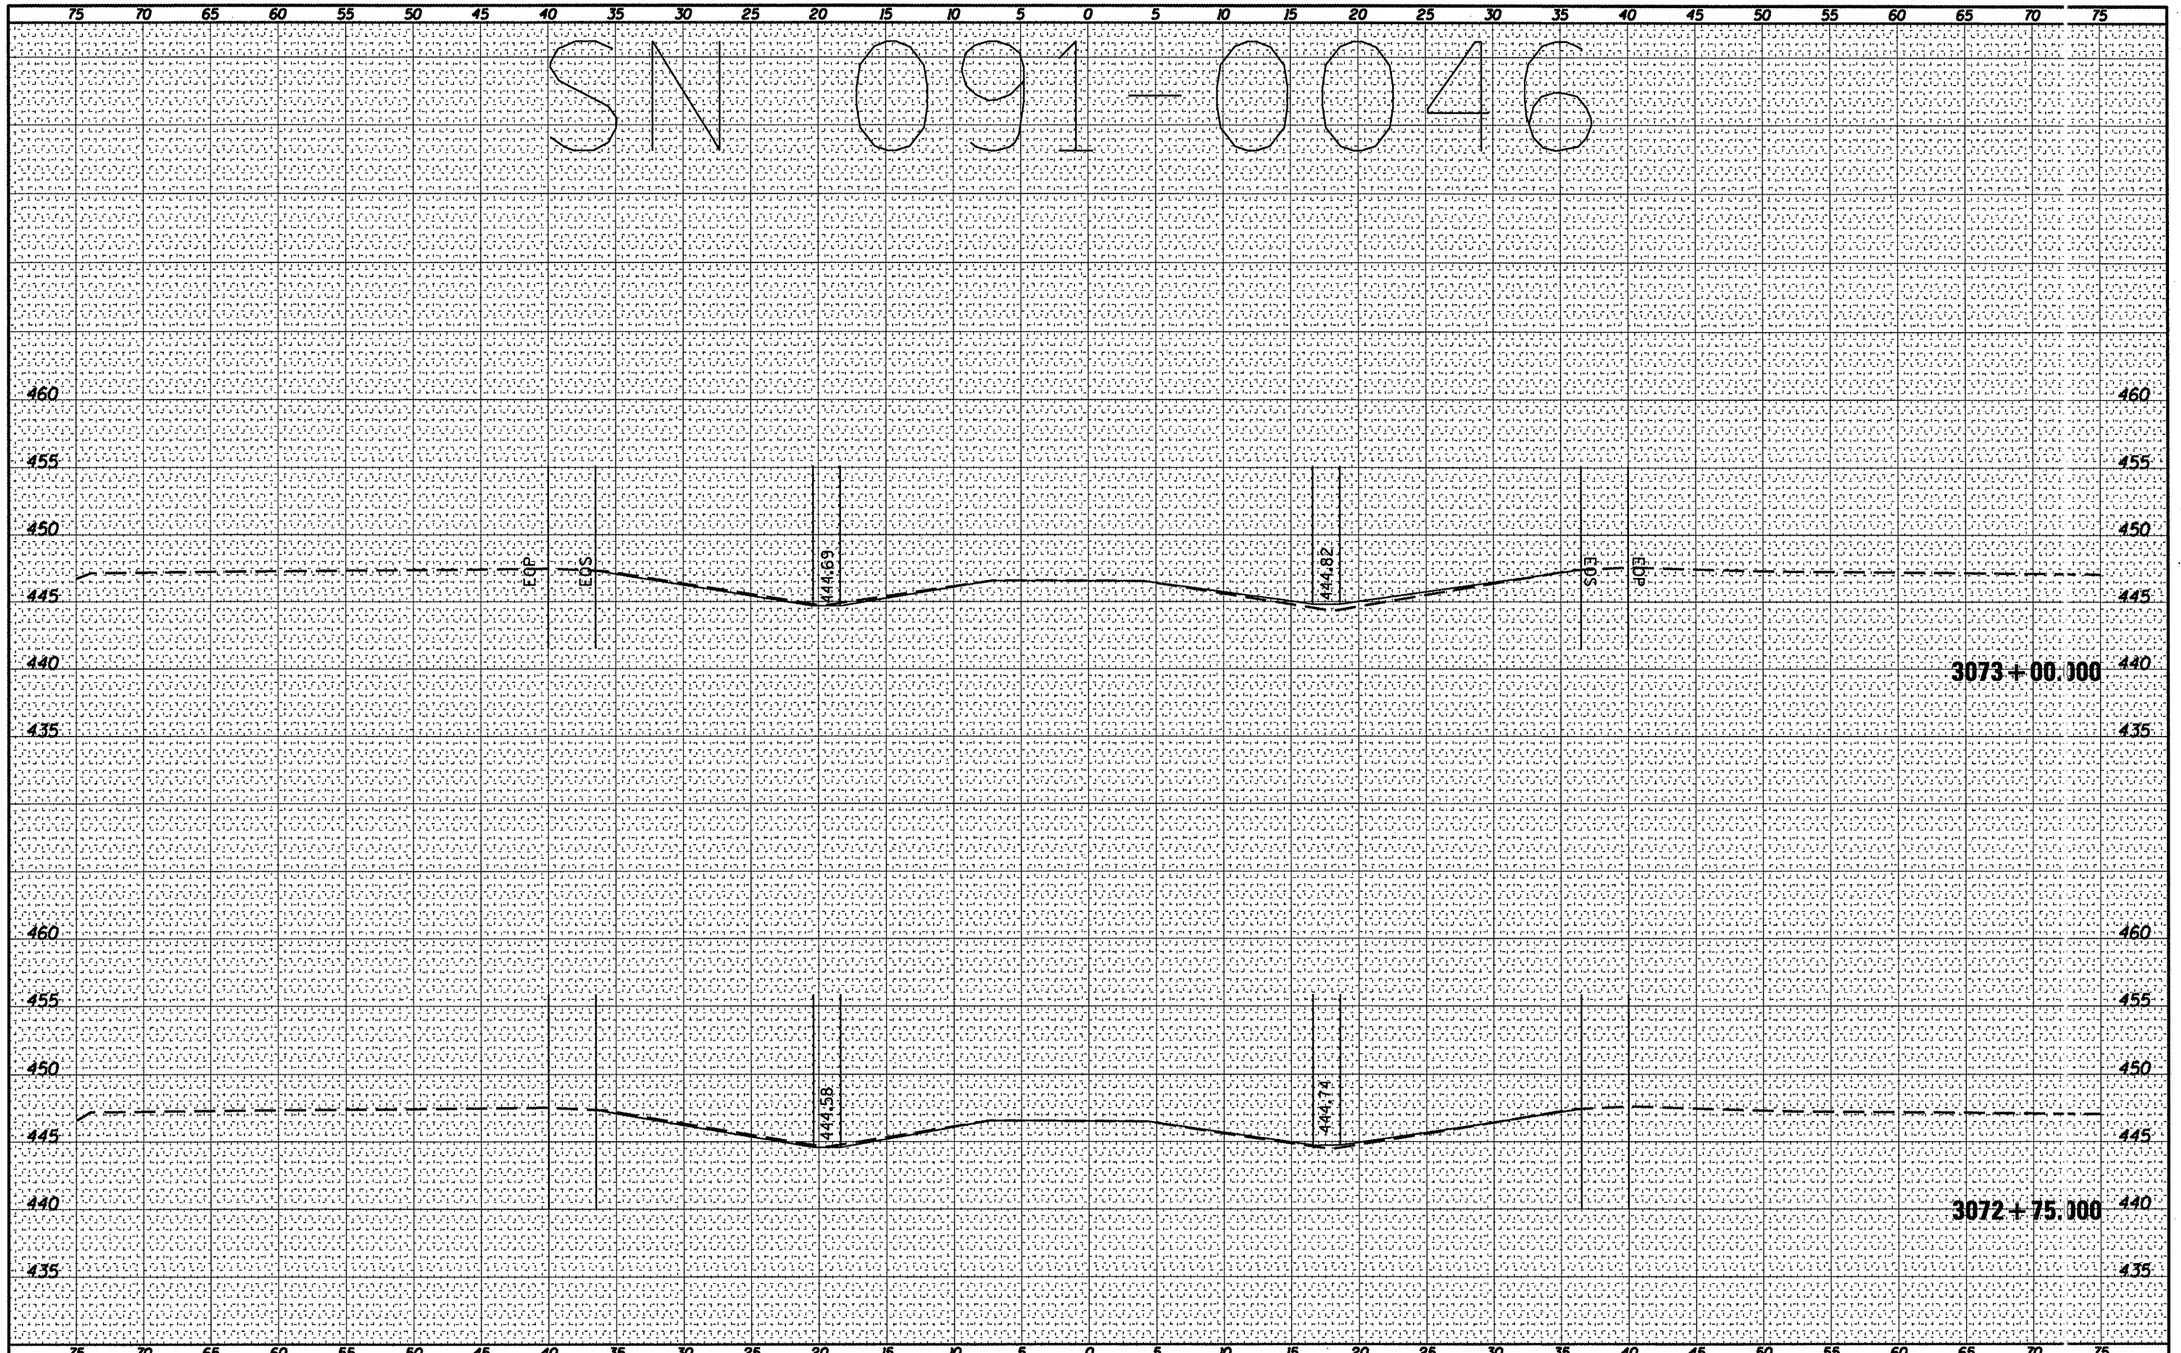

ORIGINAL SURVEY	NOTE BOOK	SURVEYED	PLOTTED	TEMPLATE	AREAS	AREAS CHECKED	BY	DATE
NO.								

FILE NAME = c:\pw_work\pwidot\shepardgd\d0239668\78228.091-0046dsgn.dgn	USER NAME = shepardgd	DESIGNED - ---	REVISED - ---
		DRAWN - ---	REVISED - ---
	PLOT SCALE = 10.3122 ' / IN.	CHECKED - ---	REVISED - ---
	PLOT DATE = 3/8/2011	DATE -	REVISED - ---

STATE OF ILLINOIS
DEPARTMENT OF TRANSPORTATION

091-0046 CROSS SECTION

SCALE: _____ | SHEET NO. __ OF ___ SHEETS | STA. 3072+75.000 TO STA. 3073+00.000

F.A. RTE.	SECTION	COUNTY	TOTAL SHEETS	SHEET NO.
VAR	D9 SAFETY 2011-1	VARIOUS	165	104
		CONTRACT NO. 78228		
		ILLINOIS FED. AID PROJECT		