SN 091-0046

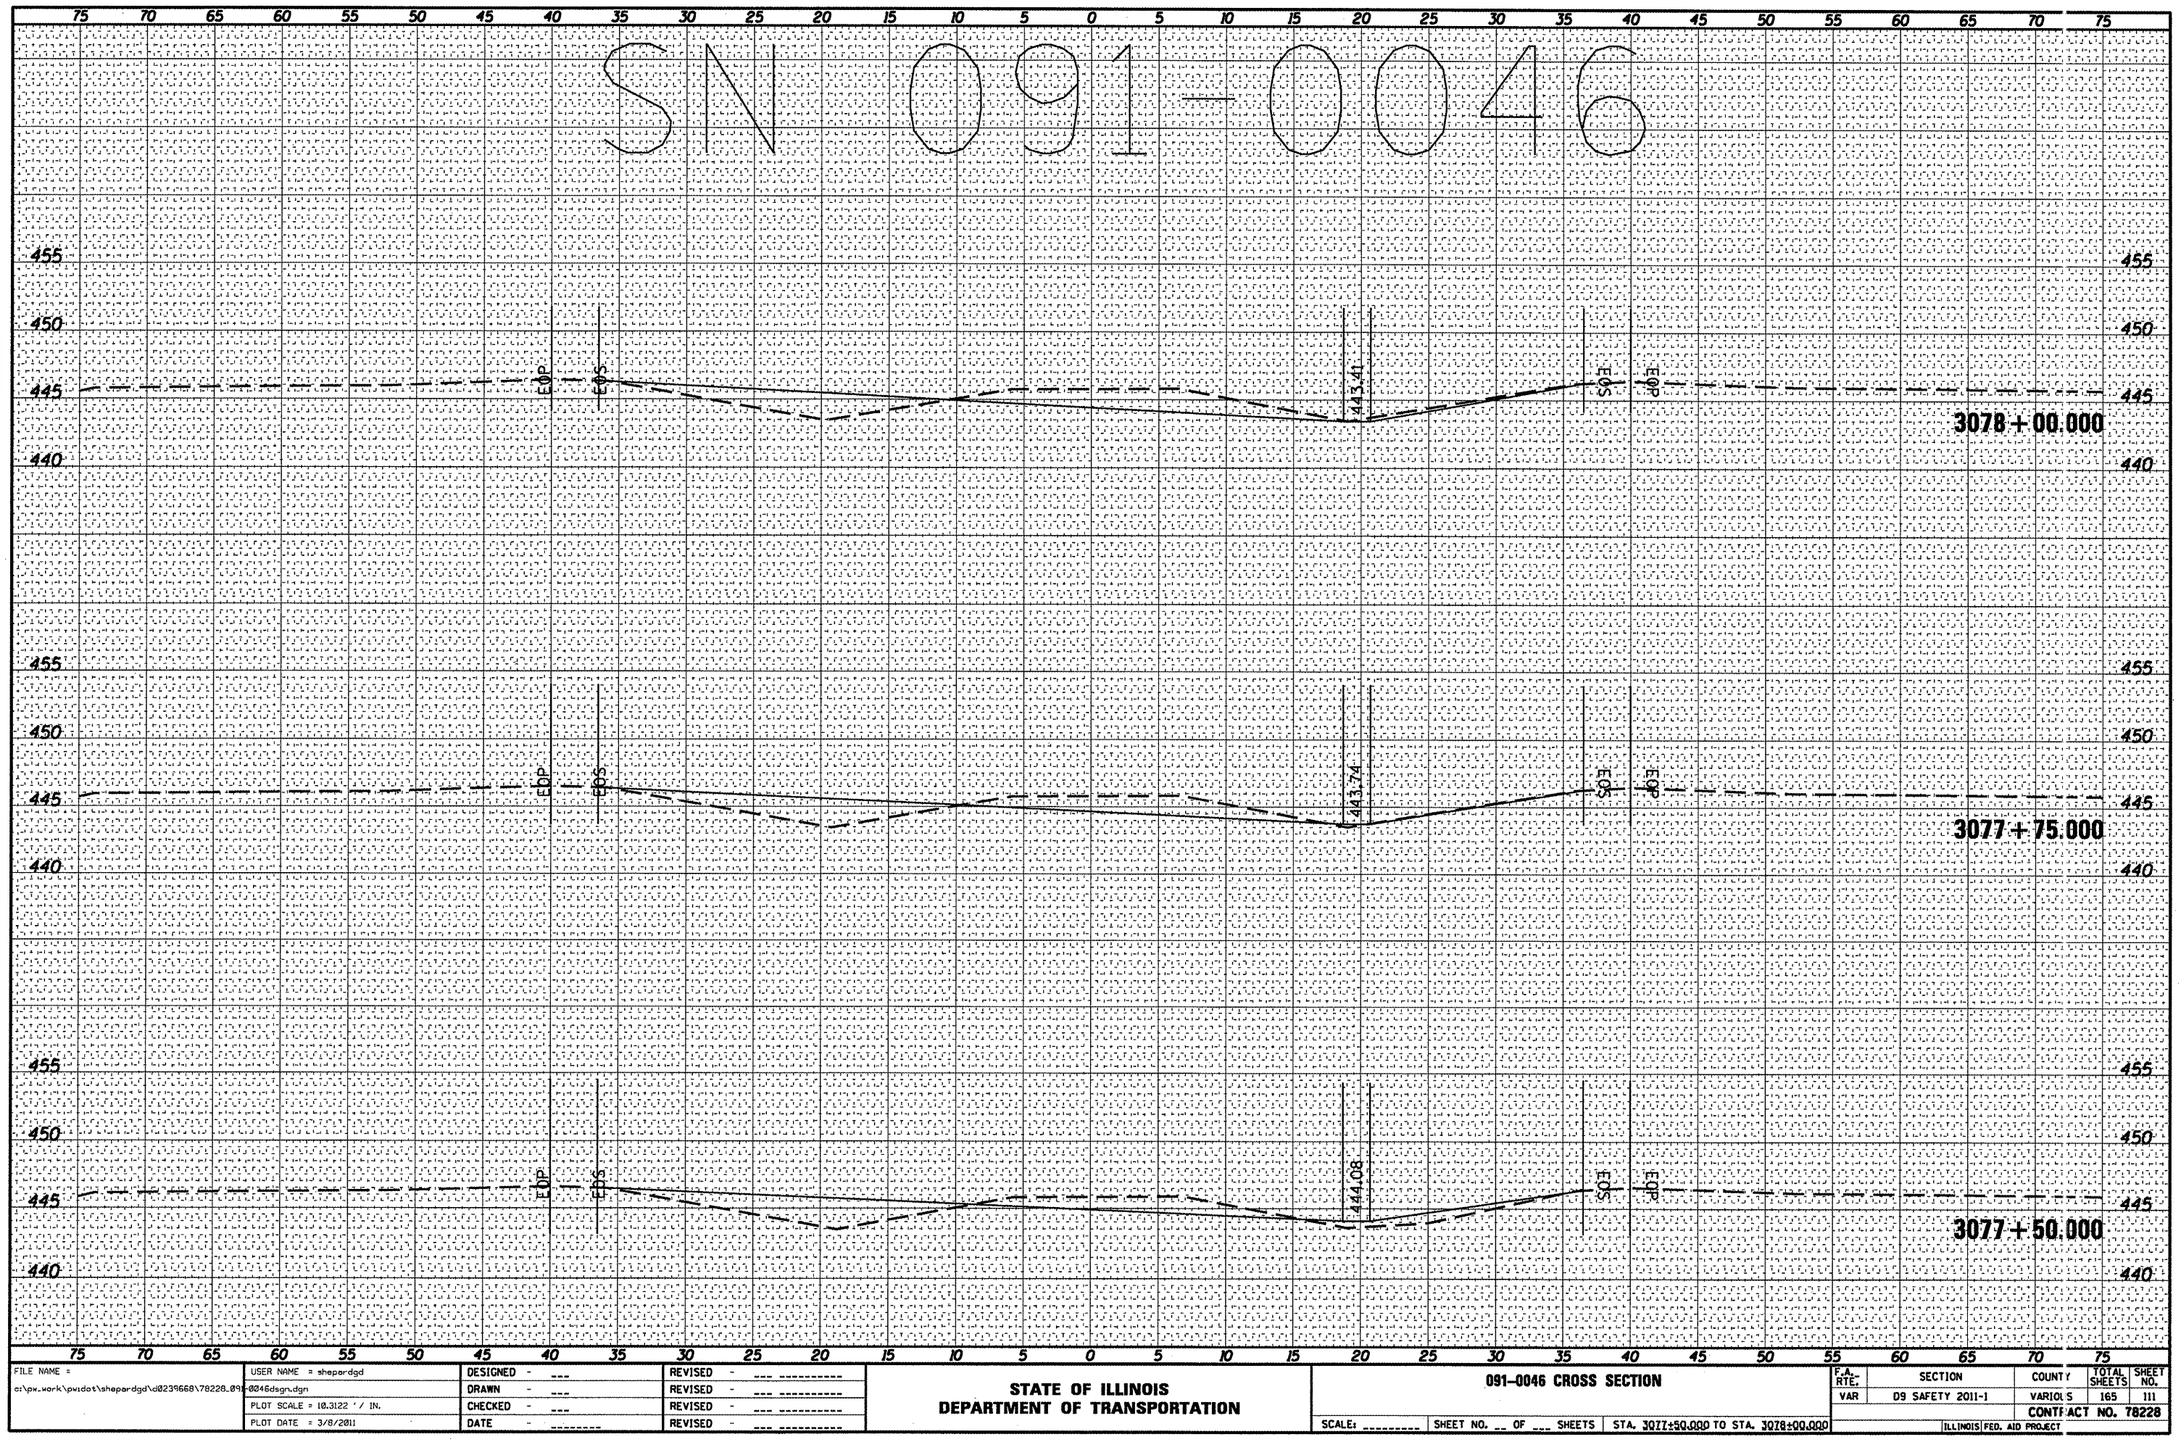

FILE NAME = c:\pw_work\pwidot\shepardgd\d0239668\78228_091-0046dsgn.dgn	USER NAME = shepardgd	DESIGNED - ---	REVISED - ---	STATE OF ILLINOIS DEPARTMENT OF TRANSPORTATION
		DRAWN - ---	REVISED - ---	
	PLOT SCALE = 10.3122 ' / IN.	CHECKED - ---	REVISED - ---	
	PLOT DATE = 3/8/2011	DATE - ---	REVISED - ---	

091-0046 CROSS SECTION

SCALE: --- | SHEET NO. __ OF ___ SHEETS | STA. 3077+50.000 TO STA. 3078+00.000

F.A. RTE.	SECTION	COUNTY	TOTAL SHEETS	SHEET NO.
VAR	D9 SAFETY 2011-1	VARIOUS	165	111
		CONTRACT NO. 78228		
	ILLINOIS FED. AID PROJECT			

ORIGINAL SURVEY — NOTE BOOK — NO. — SURVEYED — PLOTTED — TEMPLATE — AREAS — AREAS CHECKED — BY — DATE

FINAL SURVEY — NOTE BOOK — NO. — SURVEYED — PLOTTED — TEMPLATE — AREAS — AREAS CHECKED — BY — DATE