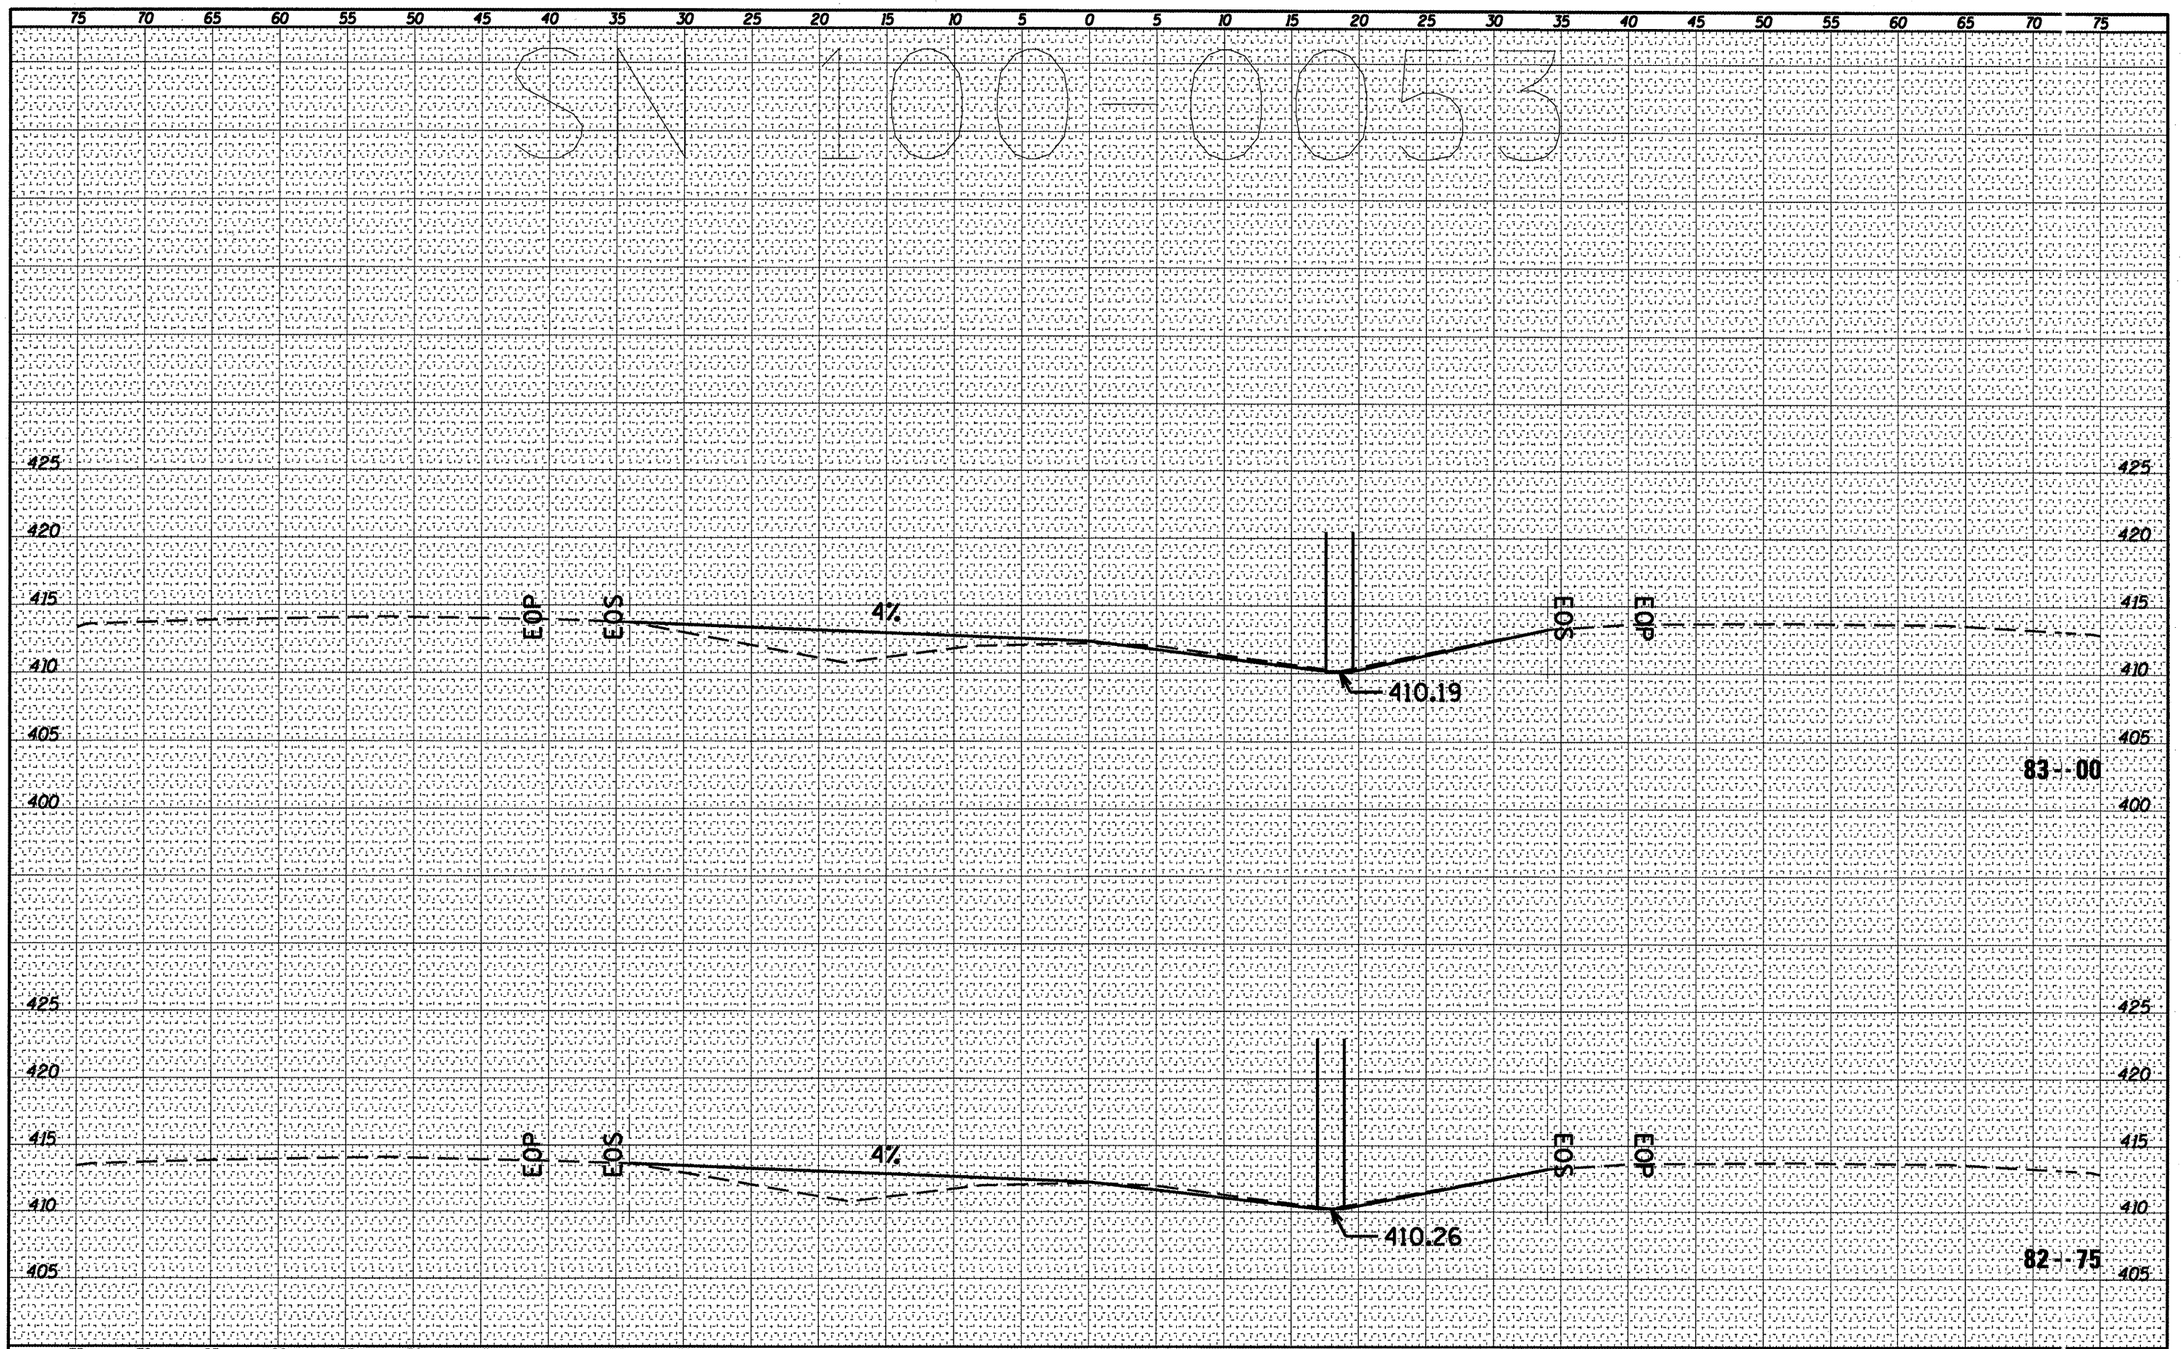

FINAL SURVEY	BY	DATE
SURVEYED		
PLOTTED		
TEMPLATE		
AREAS		
AREAS CHECKED		
NOTE BOOK NO.		

ORIGINAL SURVEY	BY	DATE
SURVEYED		
PLOTTED		
TEMPLATE		
AREAS		
AREAS CHECKED		
NOTE BOOK NO.		

FILE NAME = c:\pw_work\pwidot\shepardgd\d0239668\78228_100-0053dsgn.dgn	USER NAME = shepardgd	DESIGNED - ___	REVISED - ___
		DRAWN - ___	REVISED - ___
	PLOT SCALE = 10.3122 ' / IN.	CHECKED - ___	REVISED - ___
	PLOT DATE = 3/8/2011	DATE - _____	REVISED - ___

STATE OF ILLINOIS
DEPARTMENT OF TRANSPORTATION

100-0053 CROSS SECTION

SCALE: _____ | SHEET NO. __ OF ___ SHEETS | STA. 82+75_____ TO STA. 83+00_____

F.A. RTE.	SECTION	COUNTY	TOTAL SHEETS	SHEET NO.
VAR	D9 SAFETY 2011-1	VARIOUS	165	138
		CONTRACT NO. 78228		
		ILLINOIS FED. AID PROJECT		