FINAL SURVEY	SURVEYED	BY	DATE
NOTE BOOK	PLOTTED		
NO.	TEMPLATE		
	AREAS		
	AREAS CHECKED		

ORIGINAL SURVEY	SURVEYED	BY	DATE
NOTE BOOK	PLOTTED		
NO.	TEMPLATE		
	AREAS		
	AREAS CHECKED		

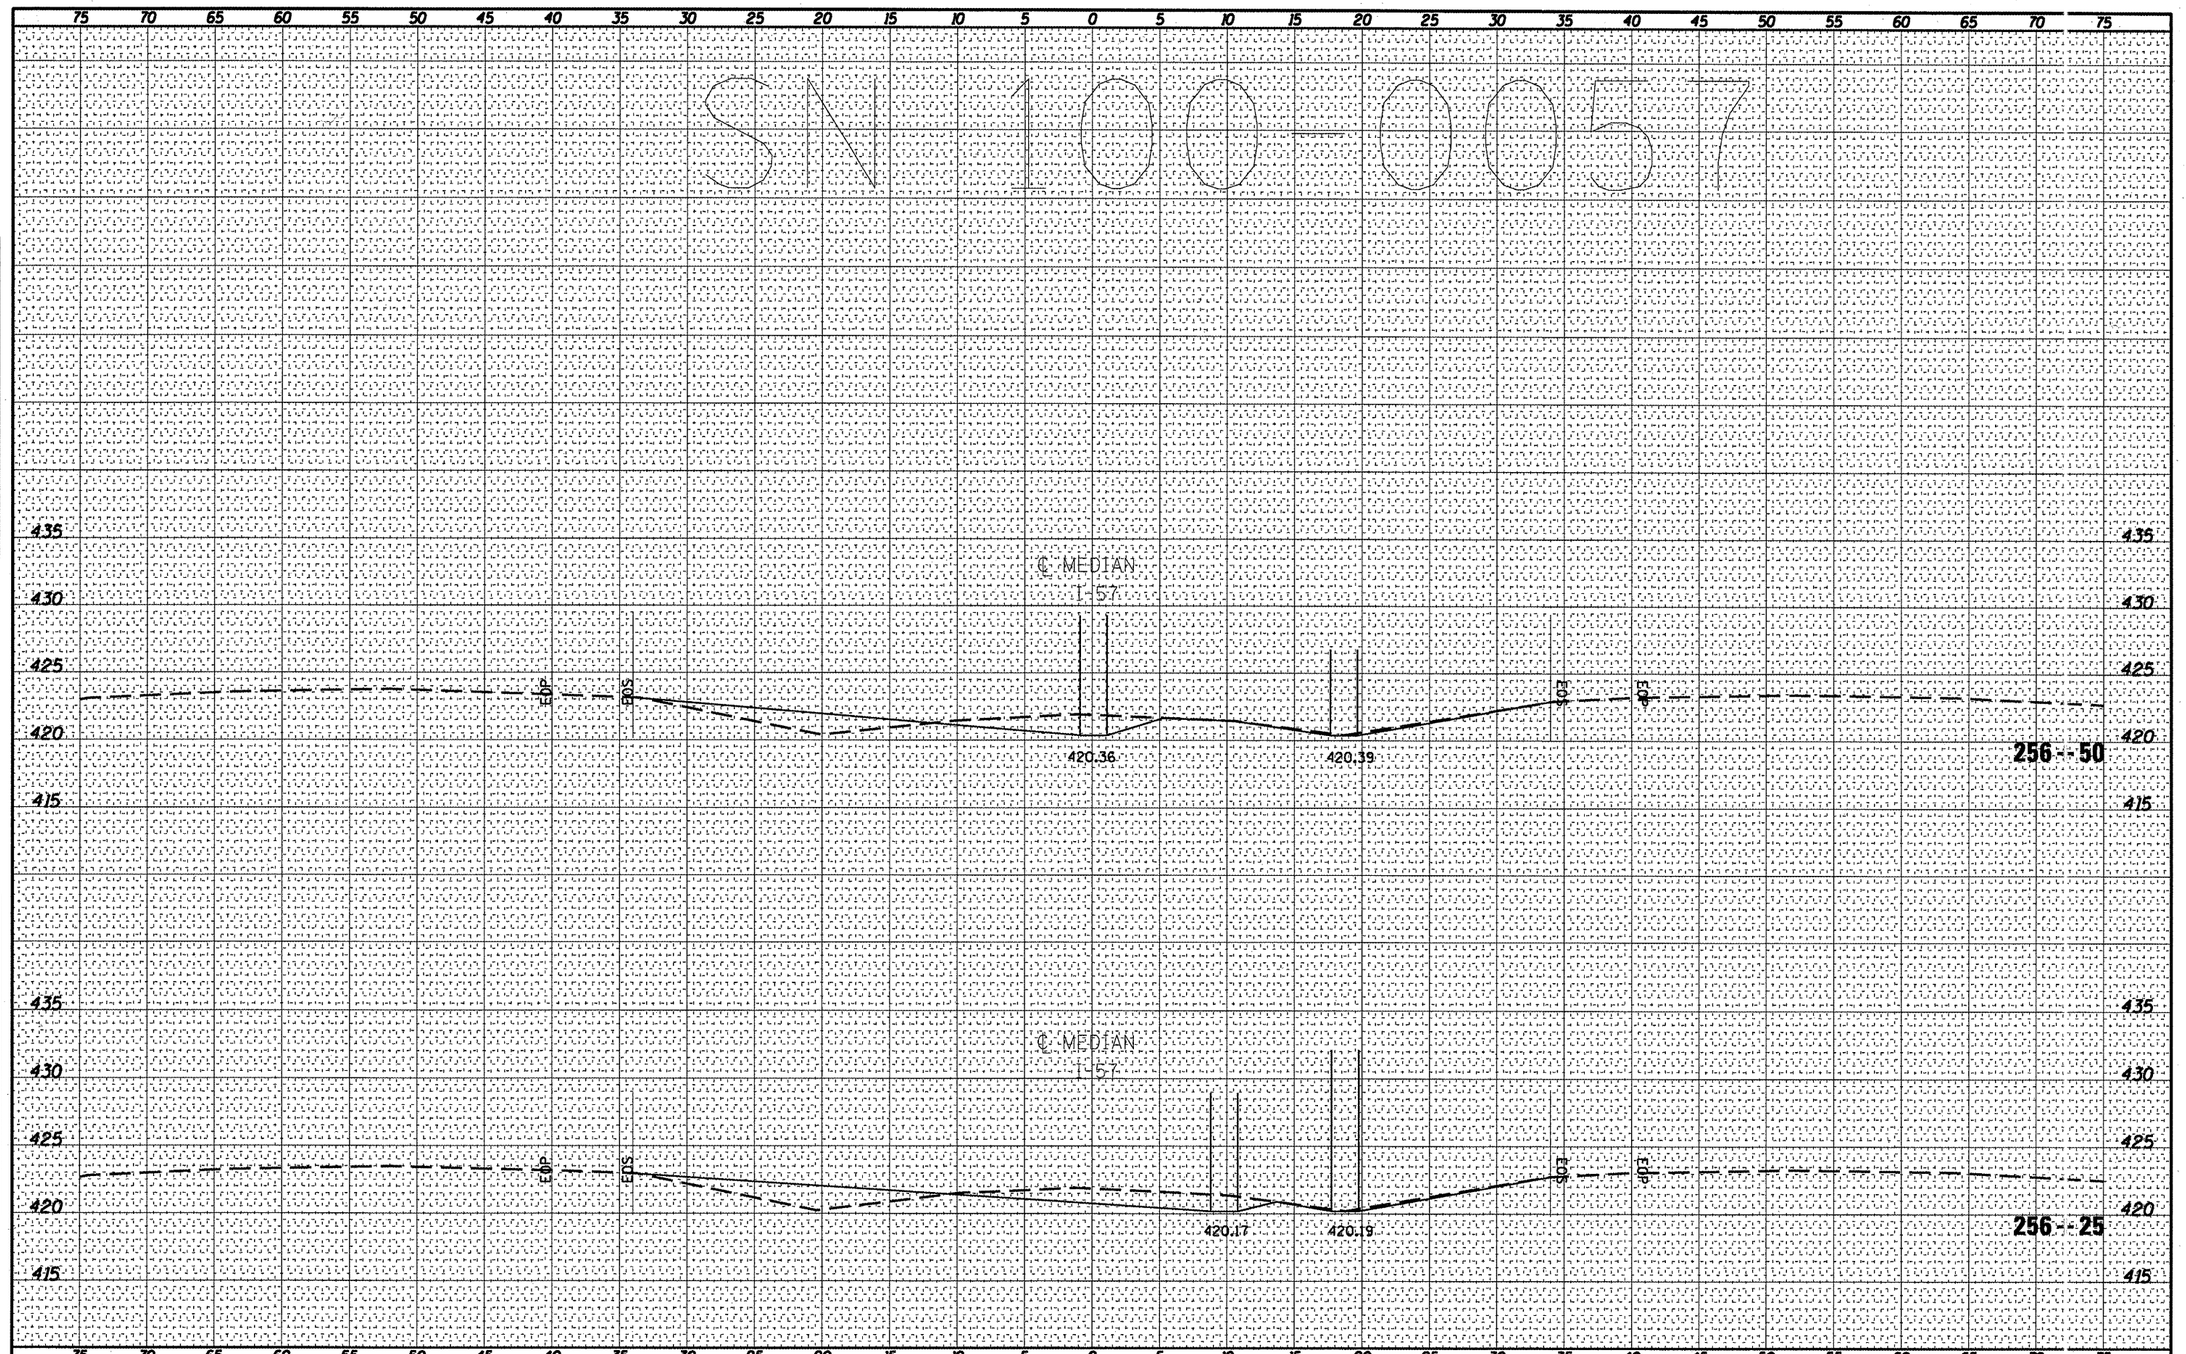

FILE NAME = c:\pw_work\pwidot\sheperdgd\d0239668\78228_100-0057dsgn.dgn	USER NAME = sheperdgd	DESIGNED - ---	REVISED - ---
		DRAWN - ---	REVISED - ---
	PLOT SCALE = 10.3122 ' / IN.	CHECKED - ---	REVISED - ---
	PLOT DATE = 3/8/2011	DATE -	REVISED - ---

STATE OF ILLINOIS
DEPARTMENT OF TRANSPORTATION

100-0057 CROSS SECTION

SCALE: _____ | SHEET NO. __ OF ___ SHEETS | STA. 256+25____ TO STA. 256+50____

F.A. RTE.	SECTION	COUNTY	TOTAL SHEETS	SHEET NO.
VAR	D9 SAFETY 2011-1	VARIOUS	165	151
		CONTRACT NO. 78228		
		ILLINOIS FED. AID PROJECT		