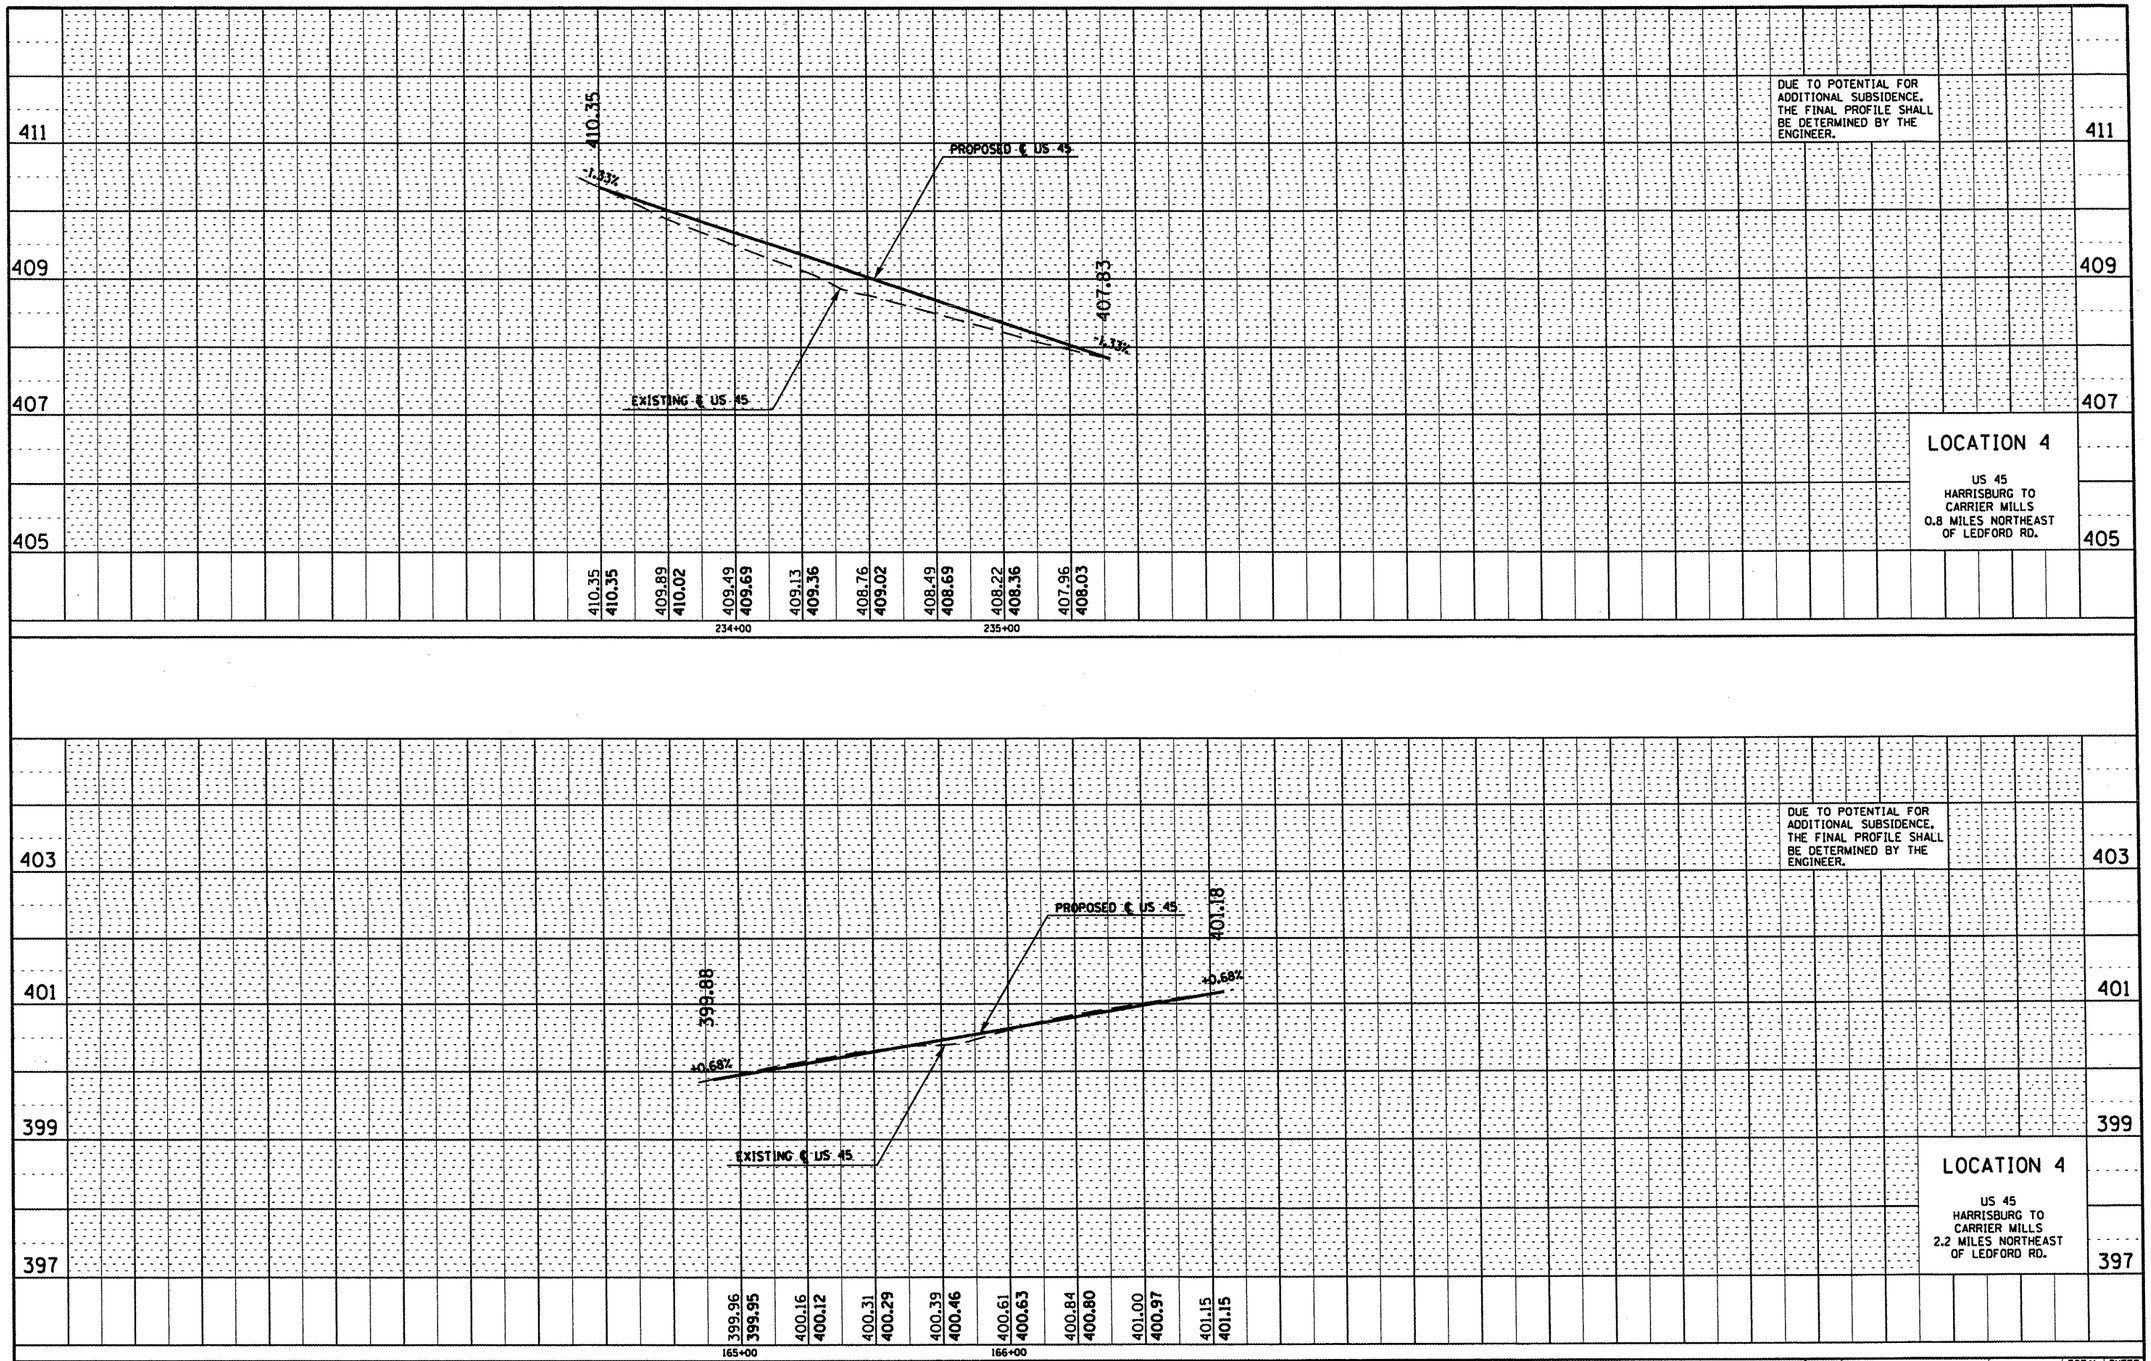

PLAN
NOTE BOOK NO.
SURVEYED
PLOTTED
ALIGNMENT CHECKED
RT. OF WAY CHECKED
DGN FILE NAME
BY
DATE

PROFILE
NOTE BOOK NO.
SURVEYED
PLOTTED
GRADES CHECKED
B.M. NOTED
STRUCTURE NOTATNS CHKD
BY
DATE

FILE NAME = c:\pw_work\pwidot\bradleytf\d0256064\78238-sheets.dgn	USER NAME = Bradleytf	DESIGNED -	REVISED -
		DRAWN -	REVISED -
	PLOT SCALE = 51.5915 ' / IN.	CHECKED -	REVISED -
	PLOT DATE = 4/1/2011	DATE -	REVISED -

STATE OF ILLINOIS
DEPARTMENT OF TRANSPORTATION

PROFILE SHEET LOCATION 4

SCALE: | SHEET NO. OF SHEETS | STA. TO STA.

F.A. RTE.	SECTION	COUNTY	TOTAL SHEETS	SHEET NO.
	09 CM RESURFACING 2011	VARIOUS	64	22

CONTRACT NO. 78238

ILLINOIS FED. AID PROJECT