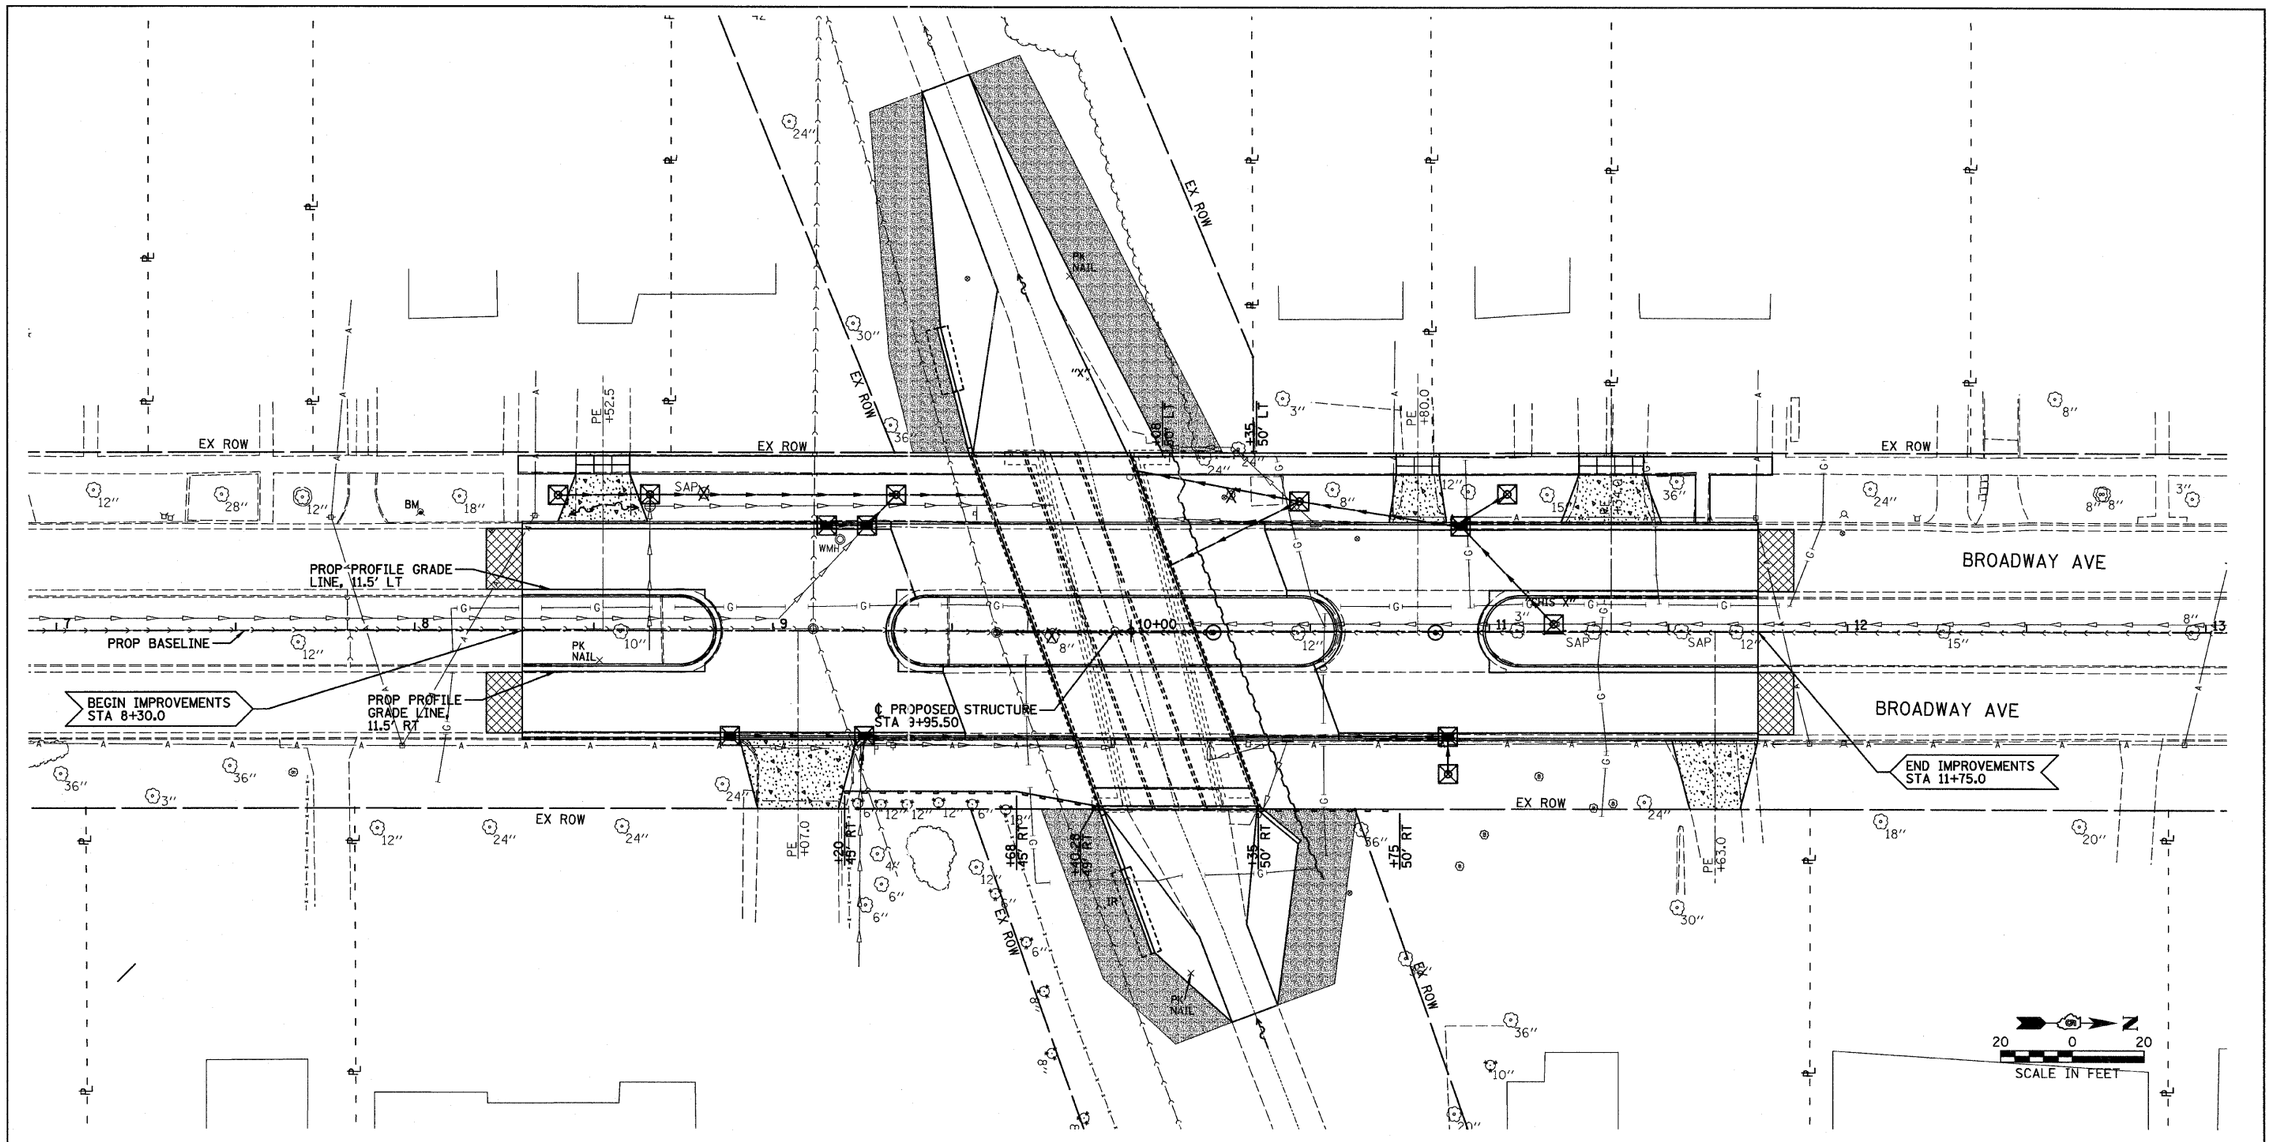


INTENDED SEQUENCE

1. INSTALL PERIMETER EROSION BARRIER ACCORDING TO STATE STANDARD 280001.
2. REMOVE EXISTING INLETS, STORM SEWERS, PAVEMENT, SIDEWALK, DRIVEWAYS, STRUCTURE, PAVED DITCH AND PERFORM EARTHWORK AS SHOWN ON THE PLANS.
3. APPLY TEMPORARY EROSION CONTROL SEEDING TO ERODIBLE / BARE AREAS ACCORDING TO SECTION 208 OF THE STANDARD SPECIFICATIONS UNTIL CONSTRUCTION IS COMPLETE.
4. CONSTRUCT NEW INLETS, STORM SEWERS, PAVEMENT, SIDEWALK, DRIVEWAYS, STRUCTURES, PAVED DITCH, AND OTHER WORK AS SHOWN ON THE PLANS.
5. INSTALL INLET AND PIPE PROTECTION, AS SHOWN ON THE PLANS.
6. APPLY PERMANENT SEEDING, FERTILIZER NUTRIENTS, AND MULCH, ACCORDING TO THE SPECIAL PROVISIONS.

EROSION CONTROL LEGEND

- INLET AND PIPE PROTECTION
- PERIMETER EROSION BARRIER
- TEMPORARY EROSION CONTROL SEEDING

| | | | |
|---|---|---|---|
| DESIGNED - BAB/JCZ | REVISED - | TOWN OF NORMAL | EROSION CONTROL PLAN "SWPPP" |
| DRAWN - JTC/JWK | REVISED - | | SCALE: 1"=20' · SHEET NO. 11 OF 40 SHEETS · STA. 8+30 TO STA. 11+75 |
| CHECKED - MSW | REVISED - | | |
| DATE - 02/25/11 | REVISED - | | |

BROADWAY AVENUE OVER SUGAR CREEK
SECTION 07-00233-00-BR
MCLEAN, COUNTY

| F.A.U. | SECTION | COUNTY | TOTAL SHEETS | SHEET NO. |
|---|---|---|---|---|
| | 07-00233-00-BR | MCLEAN | 40 | 11 |
| | S.N. 057-7841 | CONTRACT NO. 91422 | | |
| FED. ROAD DIST. NO. 5 | ILLINOIS | FED. AID PROJECT | | |

24-8175

FARNSWORTH GROUP, INC.
CONSULTING ENGINEERS - 2709 MCGRAW DRIVE BLOOMINGTON, ILLINOIS 61704 (309) 663-8435 / (309) 663-1571 FAX

$TIME$
$DATE$ p:/town_of_normal/2008/0080681 Broadway Ave Brg/dgn
$FILE$