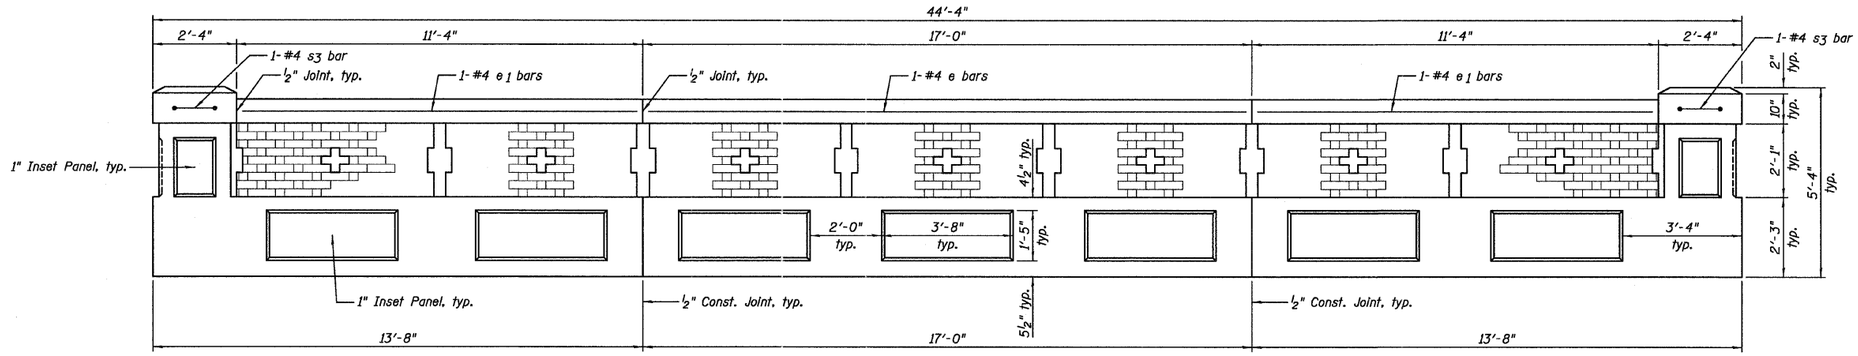

ELEVATION VIEW - EXTERIOR
(Vertical Reinforcement not shown for clarity.)

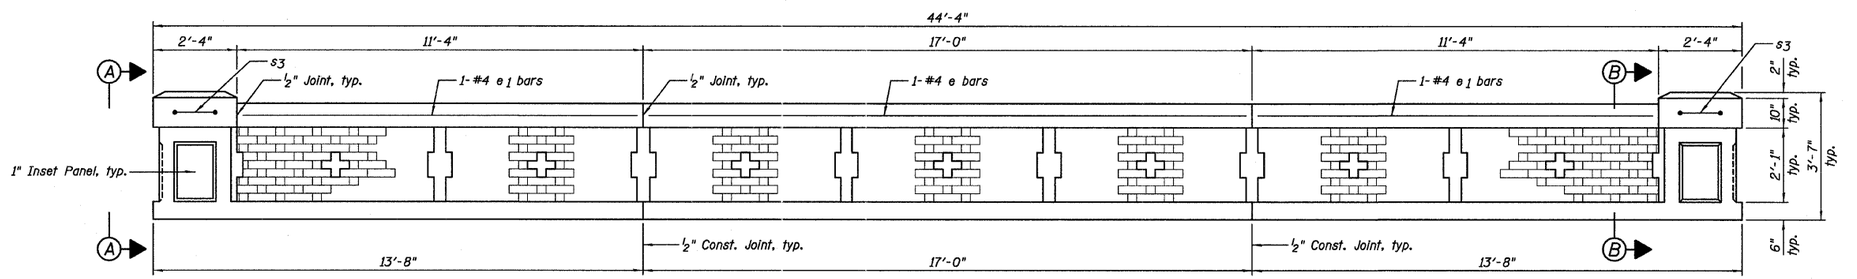

ELEVATION VIEW - INTERIOR
(Vertical Reinforcement not shown for clarity.)

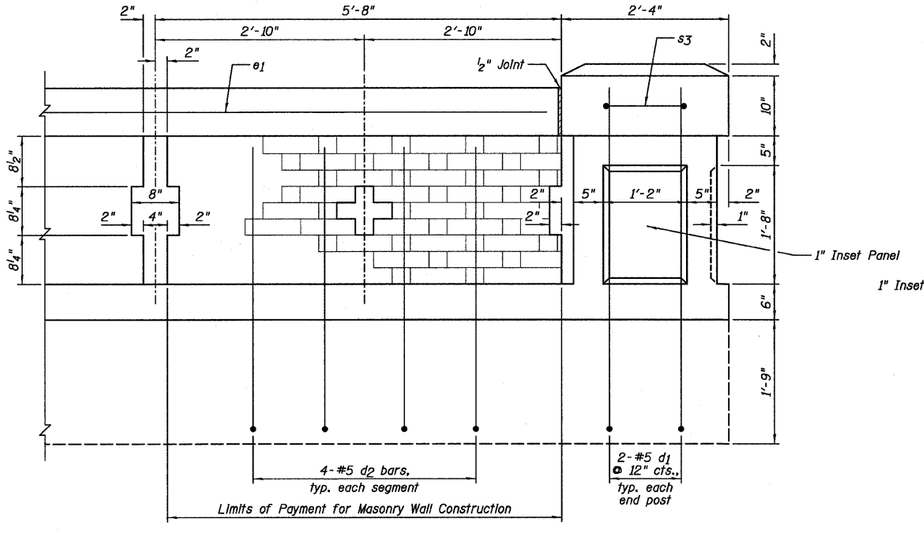

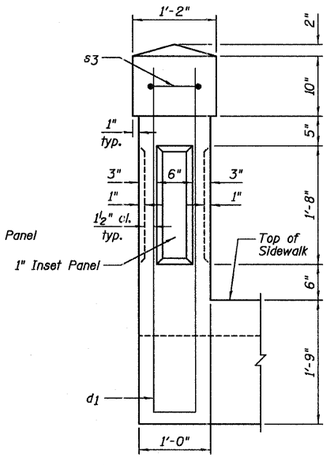

VIEW A-A

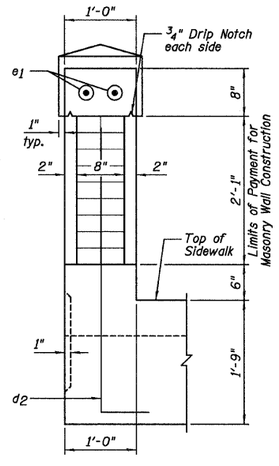

SECTION B-B

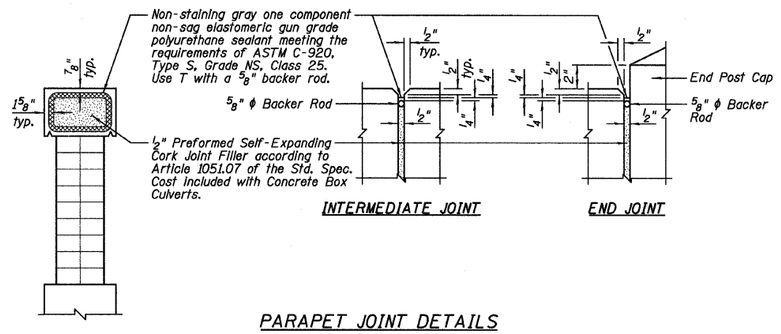

INTERMEDIATE JOINT END JOINT

PARAPET JOINT DETAILS

DESIGNED	JCZ
CHECKED	MSW
DRAWN	JWK
CHECKED	MSW
DATE	02/25/11

END OF PARAPET DETAIL

NOTES:

1.) See Sheet C9 for headwall, sidewalk and top slab reinforcement details.
2.) The Flemish bond masonry wall segments shall be paid for as Masonry Wall Construction.
3.) The concrete handrails and end posts shall be paid for as Concrete Box Culverts.
4.) Reinforcement shall be paid for as Reinforcement Bars, Epoxy Coated.

PARAPET DETAILS
STRUCTURE NO. 057-7841

	F.A.P. RTE.	SECTION	COUNTY	TOTAL SHEETS	SHEET NO.
SHEET NO. C17		07-00233-00-BR	MCLEAN	40	32
19 SHEETS		SN 057-7841	CONTRACT NO. 91422		
	FED. ROAD DIST. NO. 5	ILLINOIS	FED. AID PROJECT		