FINAL SURVEY	SURVEYED	BY	DATE
	PLOTTED		
NOTE BOOK	TEMPLATE		
NO.	AREAS		
	AREAS CHECKED		

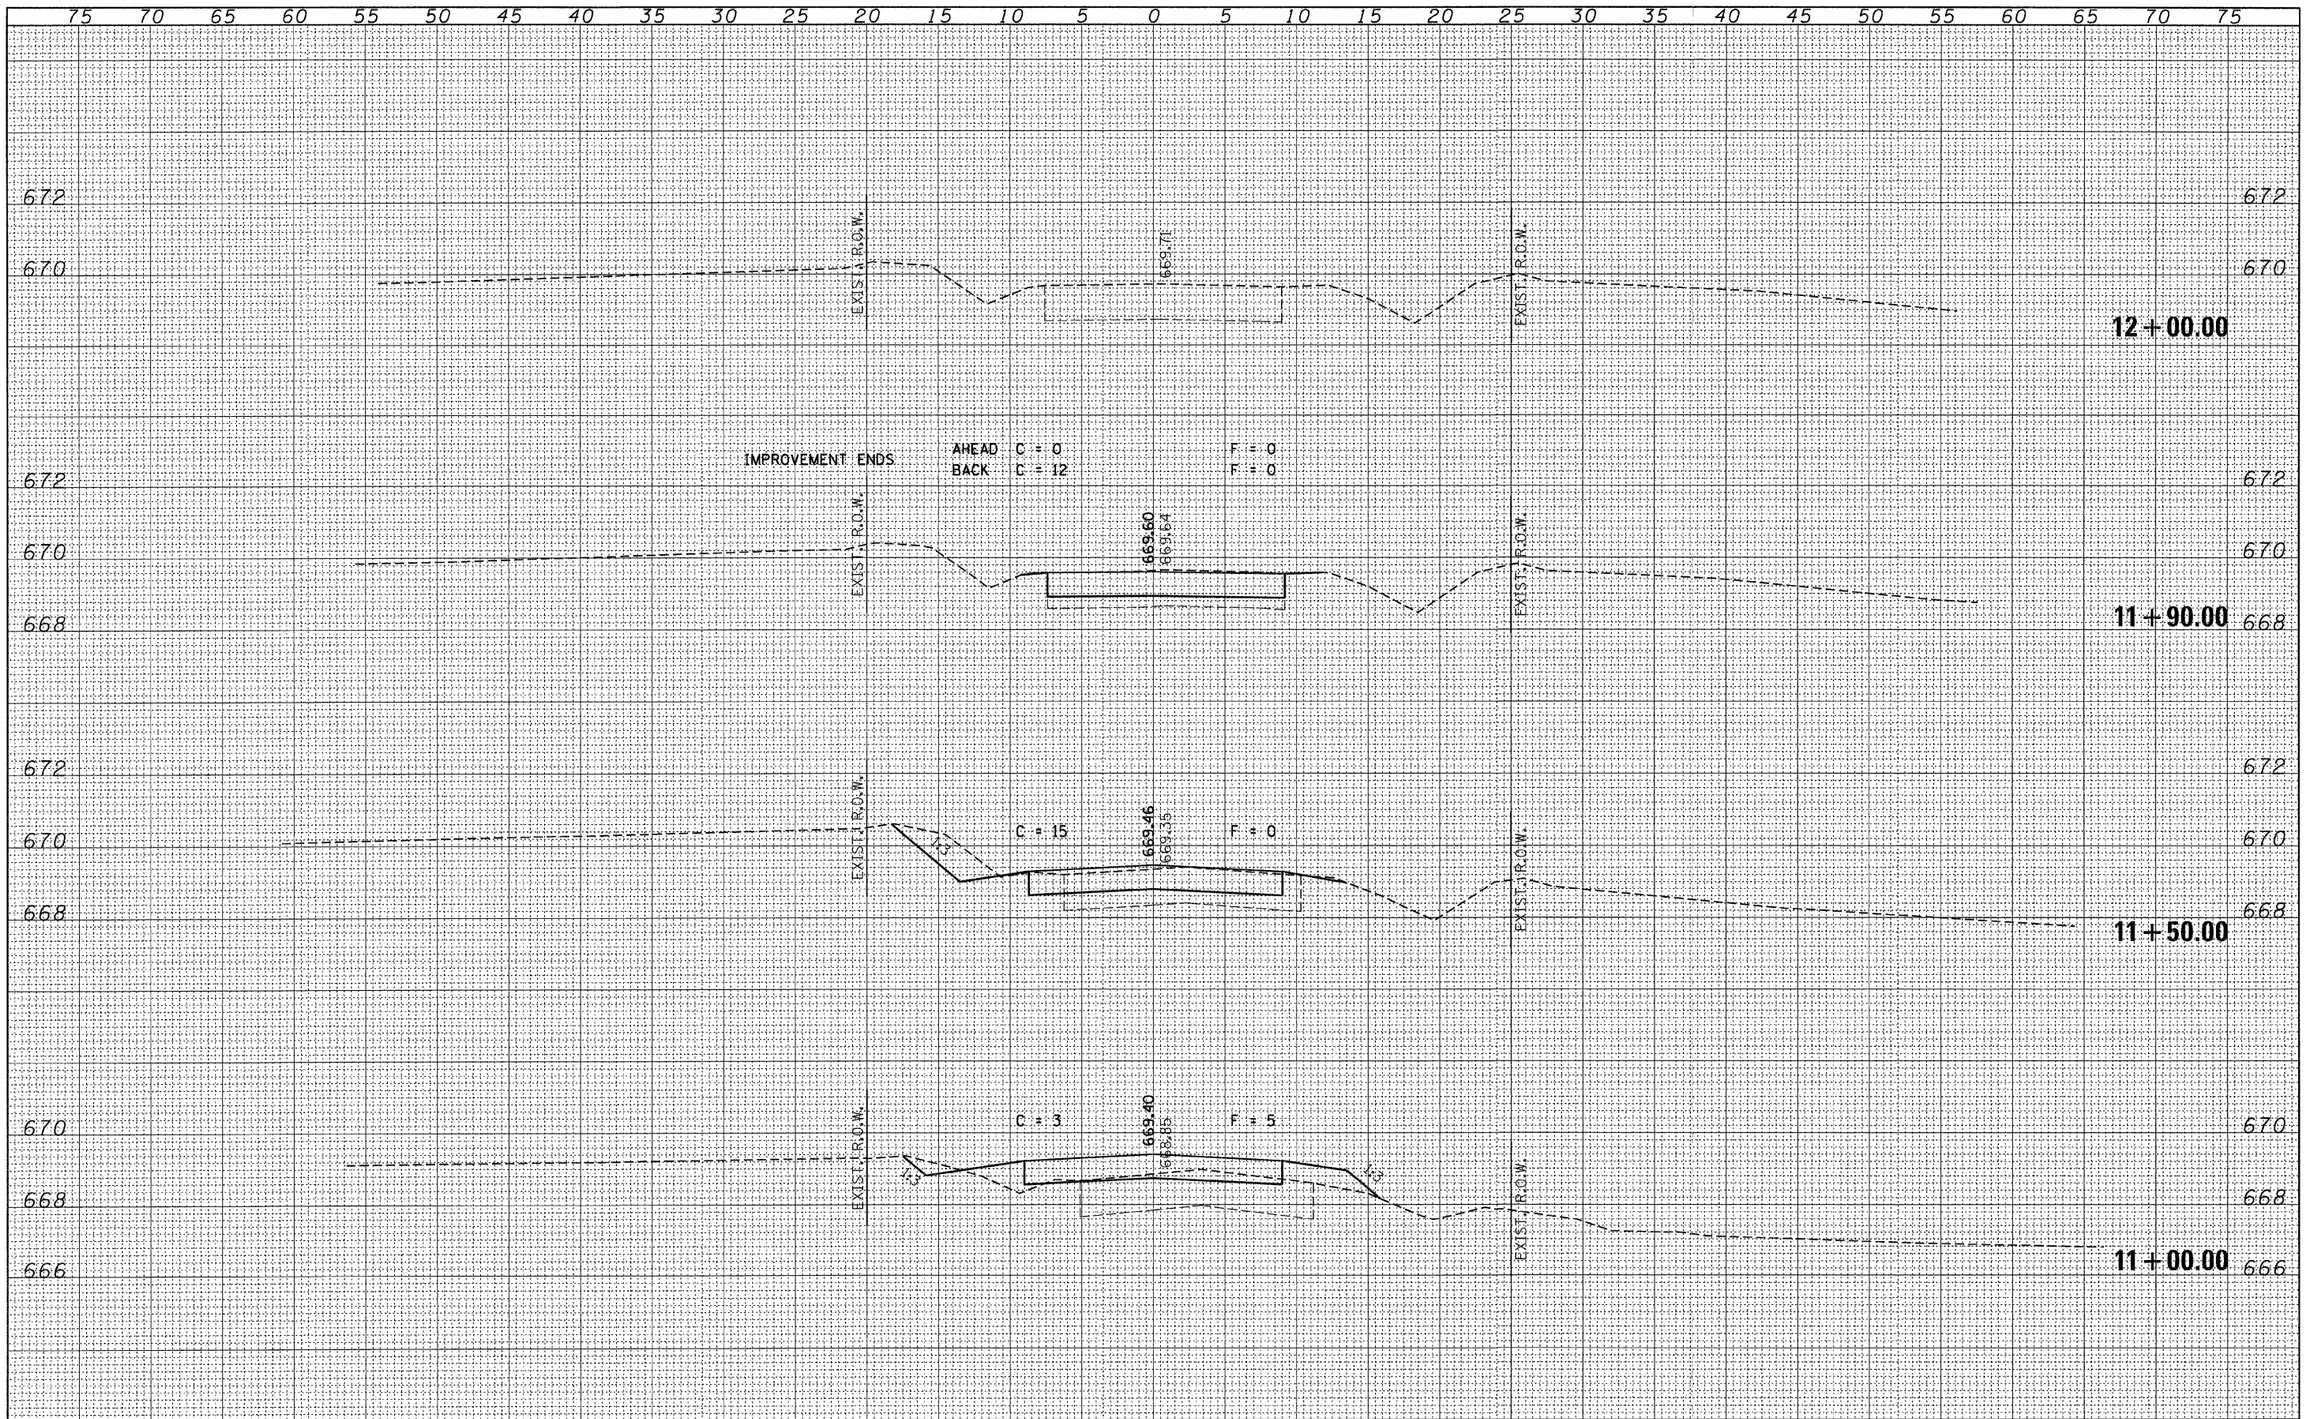

ORIGINAL SURVEY	SURVEYED	BY	DATE
	PLOTTED		
NOTE BOOK	TEMPLATE		
NO.	AREAS		
	AREAS CHECKED		

FILE NAME = 100322-sht-xss.dgn	USER NAME =	DESIGNED - J.W.F.	REVISED -	STATE OF ILLINOIS VERMILION COUNTY HIGHWAY DEPARTMENT
HAMPTON, LENZINI AND RENWICK, INC. 3565 STEVENSON DRIVE, SUITE 201 SPRINGFIELD, ILLINOIS 62703 ILLINOIS PROFESSIONAL DESIGN FIRM LS / PE / SE CORP. 184.000959		DRAWN - D.T.M.	REVISED -	
	PLOT SCALE =	CHECKED - M.G.B.	REVISED -	
	PLOT DATE = 3/2/2011	DATE - 02/15/11	REVISED -	

STATION CROSS SECTIONS
T.R. 225 / 2050N ROAD

SCALE: H5xV2 | SHEET NO. OF SHEETS | STA. 11+00.00 | TO STA. 12+00.00

T.R.	SECTION	COUNTY	TOTAL SHEETS	SHEET NO.
225	08-14136-00-BR	VERMILION	21	13
OAKWOOD ROAD DISTRICT		CONTRACT NO. 91457		
ILLINOIS	FED. AID PROJECT			