GENERAL NOTES

1. ALL ADJUSTMENT OF EXISTING UTILITY VALVES, MANHOLES, ETC., NOT OWNED BY THE CITY OF JACKSONVILLE, WILL BE COORDINATED BY THE CONTRACTOR WITH THE INDIVIDUAL UTILITY.

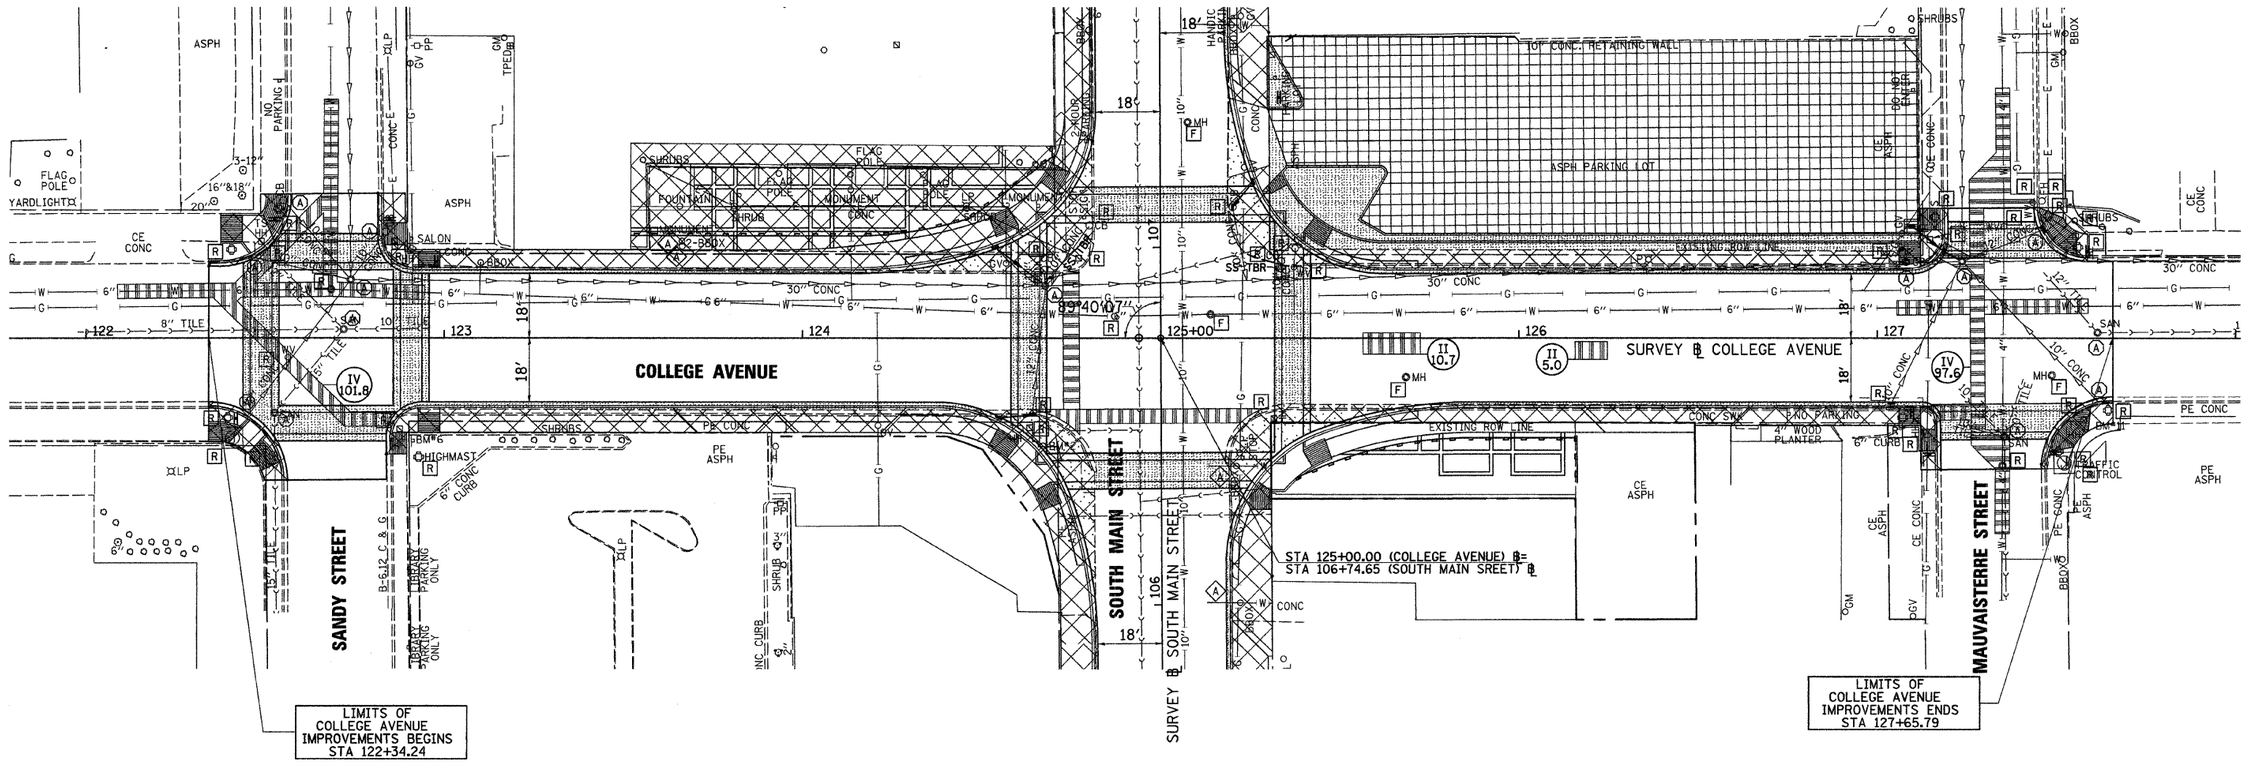

LEGEND

- (A) FRAME AND LID TO BE ADJUSTED
- ◇A DOMESTIC SERVICE BOX TO BE ADJUSTED
- (A) WATER VALVE TO BE ADJUSTED
- [R] STRUCTURE TO BE REMOVED
- [F] STRUCTURE TO BE FILLED
- [AB] STRUCTURE TO BE ABANDONED
- [ADJ] STRUCTURE TO BE ADJUSTED

- PAVEMENT REMOVAL
- PAVEMENT PATCHING
- HOT-MIX ASPHALT SURFACE REMOVAL
- CURB & GUTTER, SIDEWALK, ETC. TO BE REMOVED
- DRIVEWAY PAVEMENT REMOVAL

N

20' 0' 20'
GRAPHIC SCALE IN FEET

PLAN	SURVEYED	BY	DATE
	PLOTTED		
	ALIGNMENT CHECKED		
	R/W MONUMENTS PLACED		
NOTE BOOK	CADD FILE NAME		
NO.			

PROFILE	SURVEYED	BY	DATE
	PLOTTED		
	GRADES CHECKED		
	R/W MONUMENTS PLACED		
NOTE BOOK	STRUCTURE NOTATIONS CHKD		
NO.			

FILE NAME = v:\transportation\2893\COLLEGER001.dgn	USER NAME = jolson	DESIGNED - JRB	REVISED -
		DRAWN - JMO	REVISED -
	PLOT SCALE = 20.0000 ' / IN.	CHECKED - JRB	REVISED -
	PLOT DATE = 2/23/2011	DATE - 2/22/11	REVISED -

STATE OF ILLINOIS
DEPARTMENT OF TRANSPORTATION

CITY OF JACKSONVILLE DOWNTOWN STREETS RECONSTRUCTION
COLLEGE AVENUE REMOVAL SHEET

SCALE: 1" = 20' | SHEET NO. OF SHEETS | STA. 122+36.44 TO STA. 127+65.79

F.A. RTE.	SECTION	COUNTY	TOTAL SHEETS	SHEET NO.
N/A	10-00121-01-PV	MORGAN	77	20
		CONTRACT NO. 93547		
FED. ROAD DIST. NO.	ILLINOIS	FED. AID PROJECT		