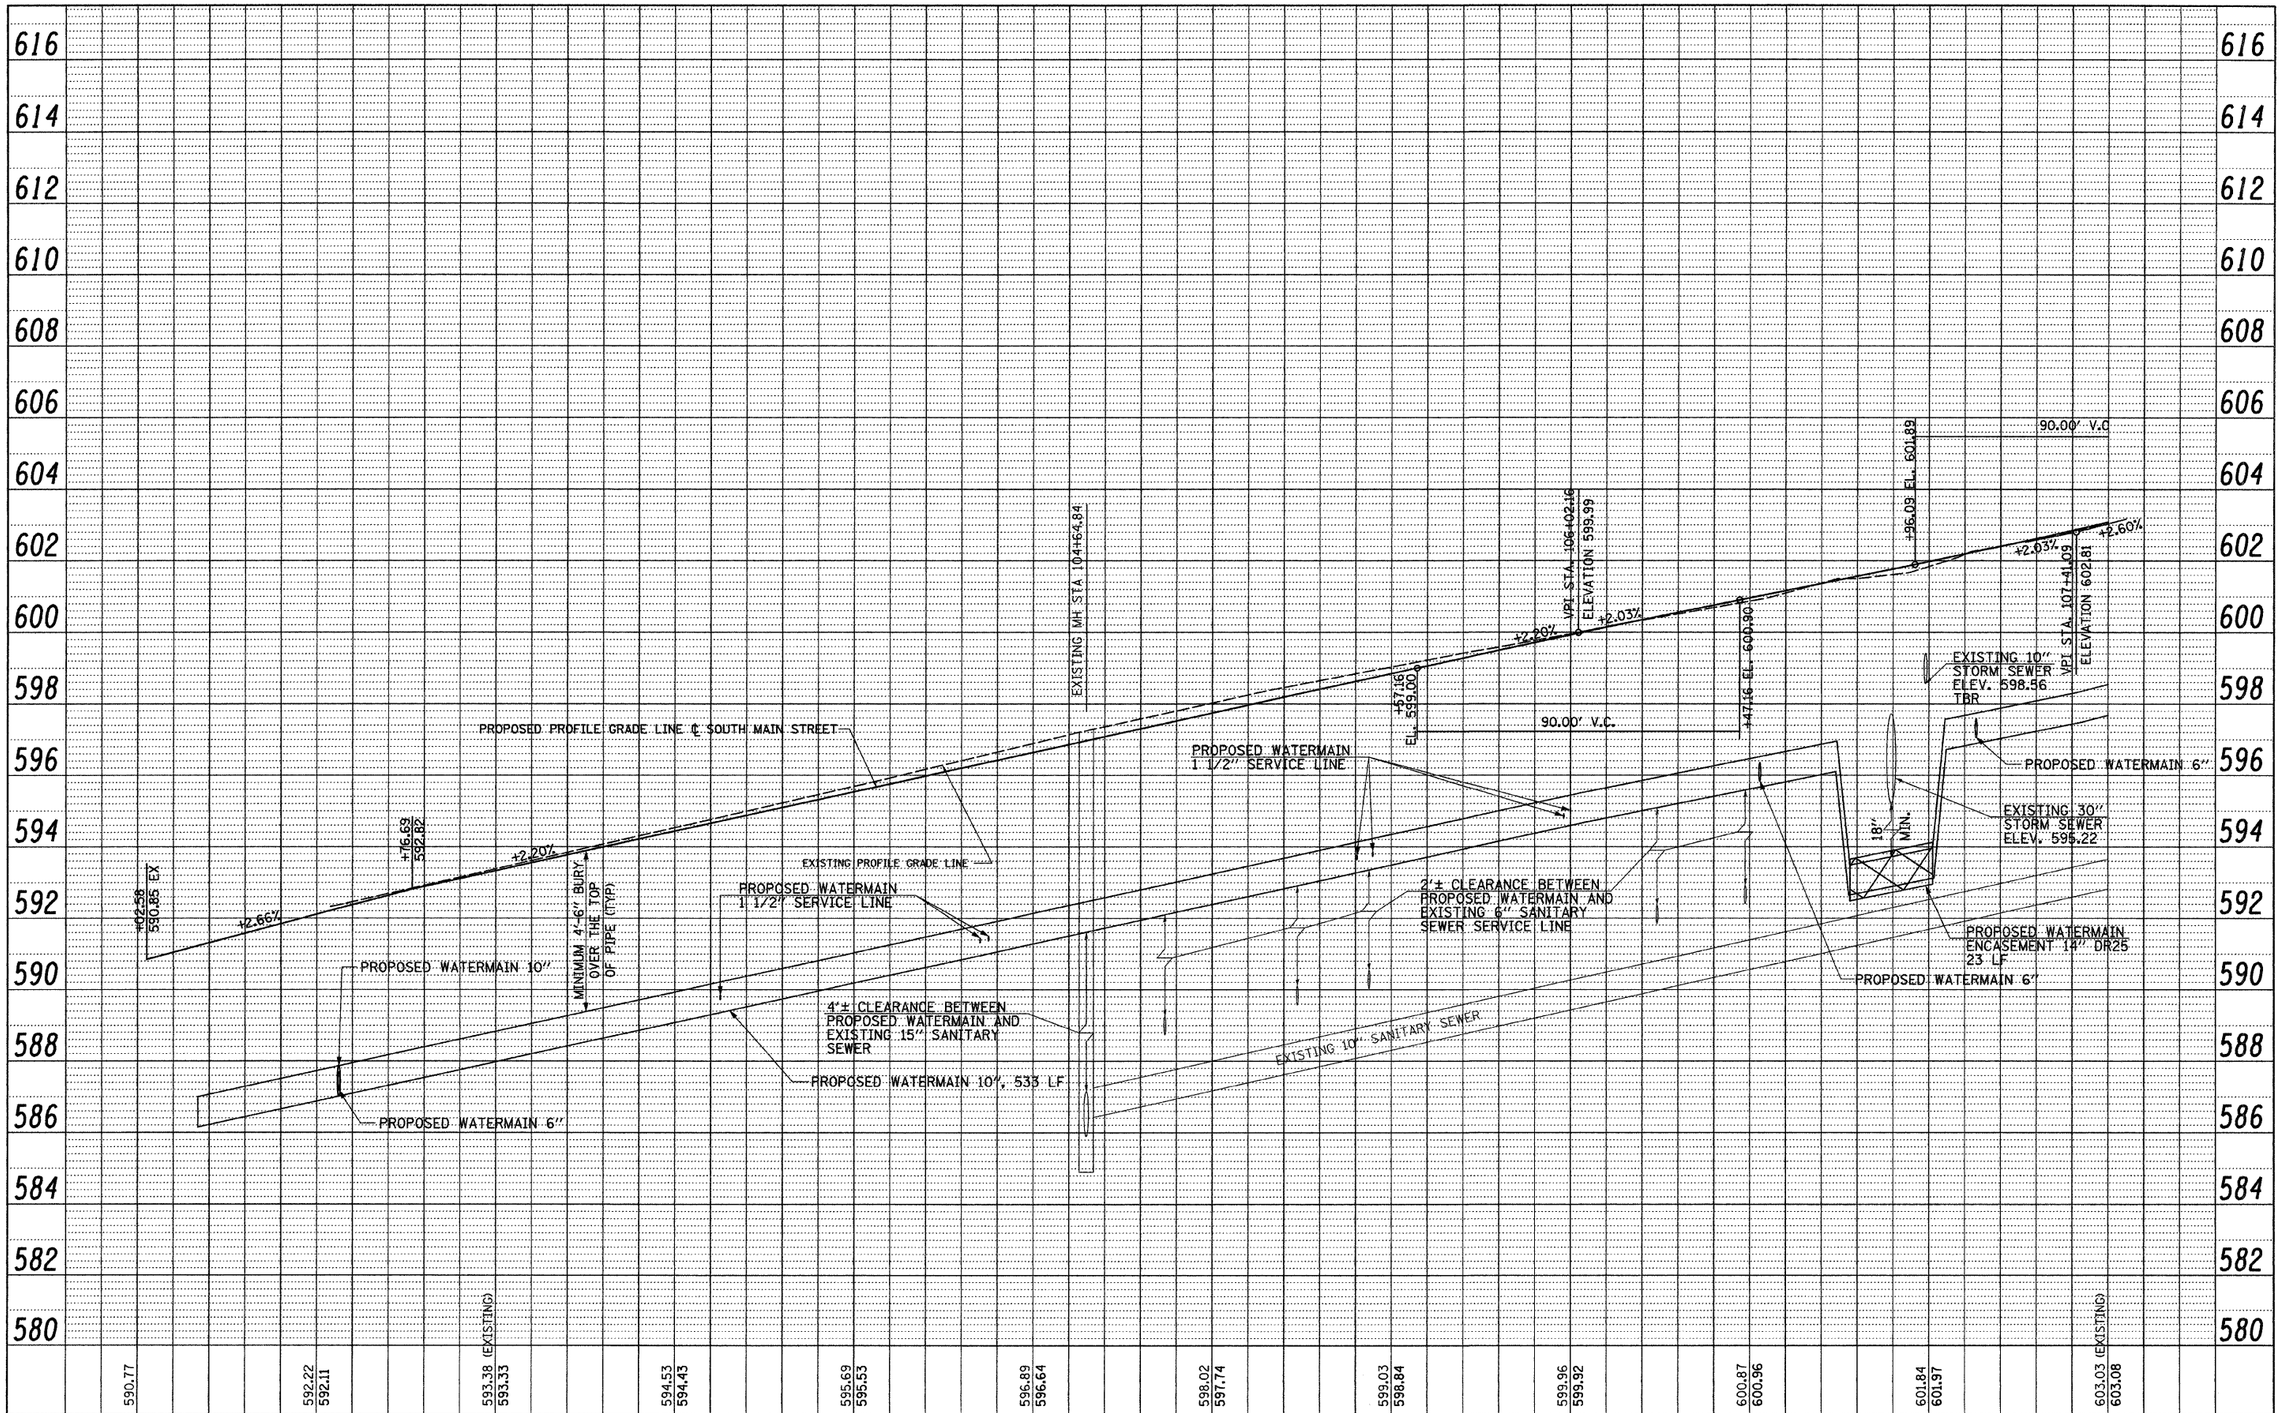

PLAN
NOTE BOOK NO. ____
SURVEYED ____
PLOTTED ____
ALIGNMENT CHECKED ____
RT. OF WAY CHECKED ____
CADD FILE NAME ____
BY ____ DATE ____

PROFILE
NOTE BOOK NO. ____
SURVEYED ____
PLOTTED ____
GRADES CHECKED ____
B.M. NOTED ____
STRUCTURE NOTATNS CHKD ____
BY ____ DATE ____

FILE NAME = vi\transportation\2954\SMainWMprof1.dgn	USER NAME = jolson	DESIGNED - JRB	REVISED -
		DRAWN - JMO	REVISED -
	PLOT SCALE = 20.00 ' / IN.	CHECKED - JRB	REVISED -
	PLOT DATE = 2/23/2011	DATE - 2/22/11	REVISED -

STATE OF ILLINOIS
DEPARTMENT OF TRANSPORTATION

CITY OF JACKSONVILLE DOWNTOWN STREETS CONSTRUCTION
SOUTH MAIN STREET WATERMAIN PROFILE SHEET

SCALE: 1" = 20' | SHEET NO. OF SHEETS | STA. 102+02.58 TO STA. 107+50.00

F.A. RTE.	SECTION	COUNTY	TOTAL SHEETS	SHEET NO.
N/A	10-00121-01-PV	MORGAN	77	30

CONTRACT NO. 93547

FED. ROAD DIST. NO. | ILLINOIS | FED. AID PROJECT