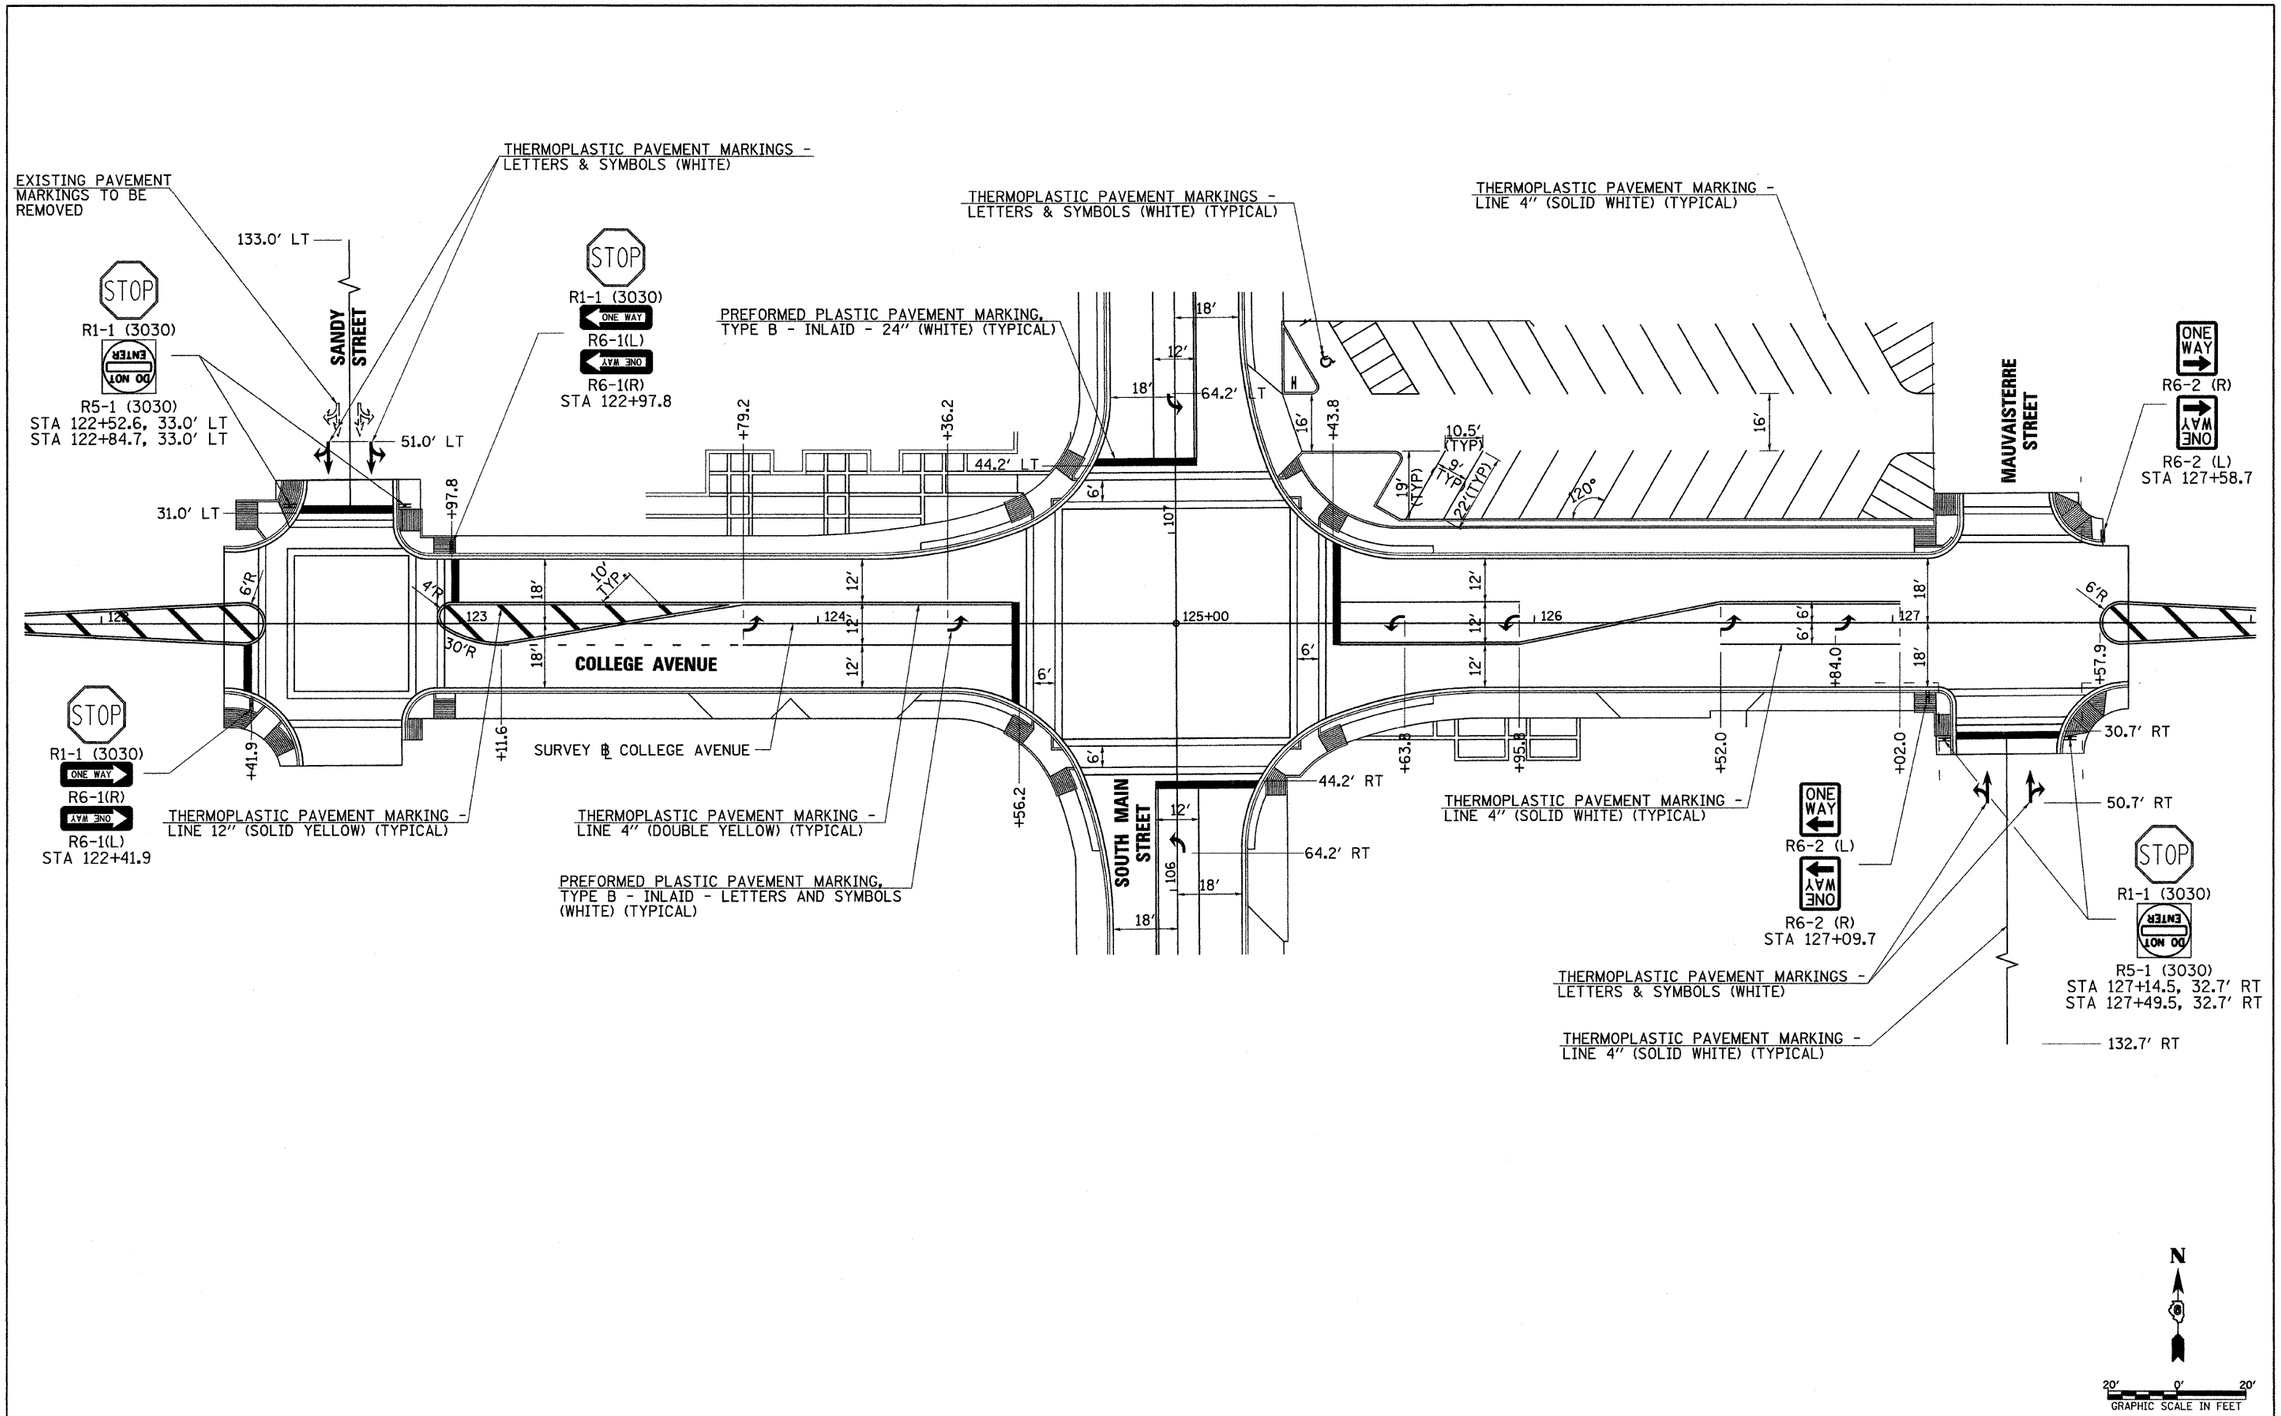

PLAN — NOTE BOOK NO. ___ — SURVEYED / PLOTTED / ALIGNMENT CHECKED / RT. OF WAY CHECKED / CADD FILE NAME — BY — DATE

PROFILE — NOTE BOOK NO. ___ — SURVEYED / PLOTTED / GRADES CHECKED / B.M. NOTED / STRUCTURE NOTAT'NS CH'KD — BY — DATE

FILE NAME = v:\transportation\2893\COLLEGES001.dgn	USER NAME = jolson	DESIGNED - JRB	REVISED -
		DRAWN - JMO	REVISED -
	PLOT SCALE = 20.0000 ' / IN.	CHECKED - JRB	REVISED -
	PLOT DATE = 2/23/2011	DATE - 2/22/11	REVISED -

STATE OF ILLINOIS
DEPARTMENT OF TRANSPORTATION

CITY OF JACKSONVILLE DOWNTOWN STREETS RECONSTRUCTION
COLLEGE AVENUE SIGNING & STRIPING SHEET

SCALE: 1" = 20' | SHEET NO. OF SHEETS | STA. 122+36.44 TO STA. 127+65.79

F.A. RTE.	SECTION	COUNTY	TOTAL SHEETS	SHEET NO.
N/A	10-00121-01-PV	MORGAN	77	58
		CONTRACT NO. 93547		
FED. ROAD DIST. NO.	ILLINOIS	FED. AID PROJECT		