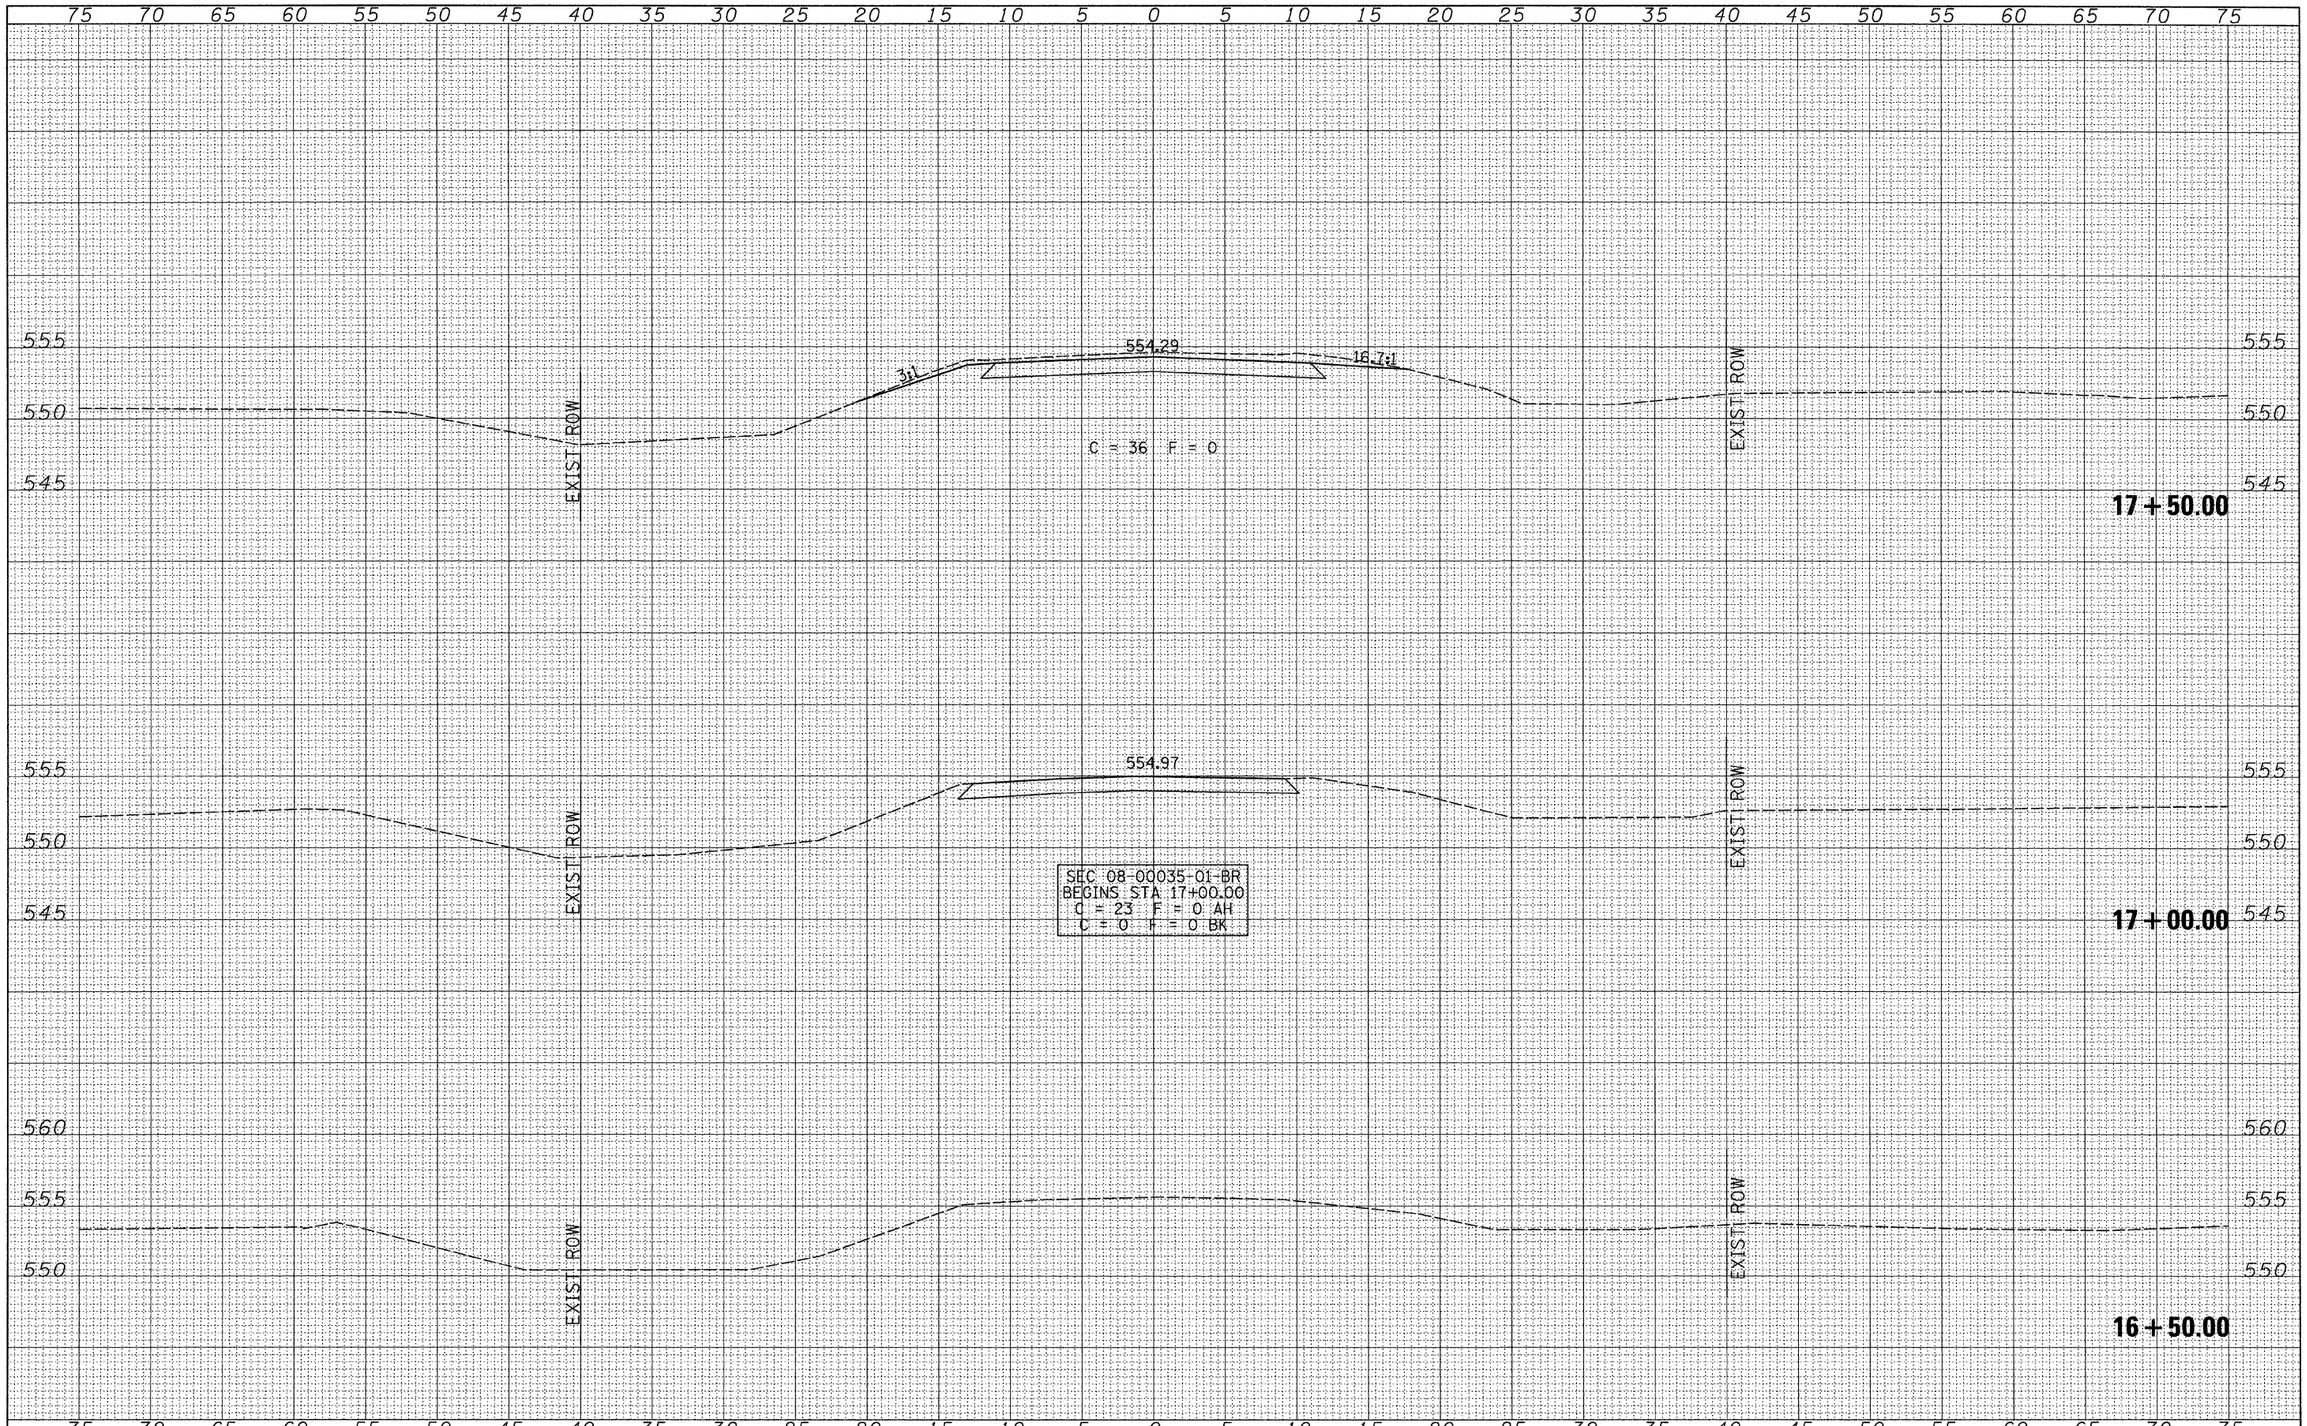

FINAL SURVEY	BY	DATE
SURVEYED		
PLOTTED		
TEMPLATE		
AREAS		
AREAS CHECKED		
NOTE BOOK NO.		

ORIGINAL SURVEY	BY	DATE
SURVEYED		
PLOTTED		
TEMPLATE		
AREAS		
AREAS CHECKED		
NOTE BOOK NO.		

FILE NAME = V:\Bridge\2824 - Mason\2824xshts.dgn	USER NAME = cthomas	DESIGNED -	REVISED -
		DRAWN -	REVISED -
	PLOT SCALE = 5.00 ' / IN.	CHECKED -	REVISED -
	PLOT DATE = 3/4/2011	DATE -	REVISED -

MASON COUNTY
COUNTY HIGHWAY 19 OVER
SLEEPY HOLLOW DITCH

CROSS SECTIONS

SCALE: 1"=5' | SHEET NO. 1 OF 6 SHEETS | STA. 16+50.00 TO STA. 17+50.00

F.A.S. RTE.	SECTION	COUNTY	TOTAL SHEETS	SHEET NO.
1595	08-00035-01-BR	MASON	22	17

CONTRACT NO. 93549

FED. ROAD DIST. NO. 7 | ILLINOIS | FED. AID PROJECT BRS-1595(104)