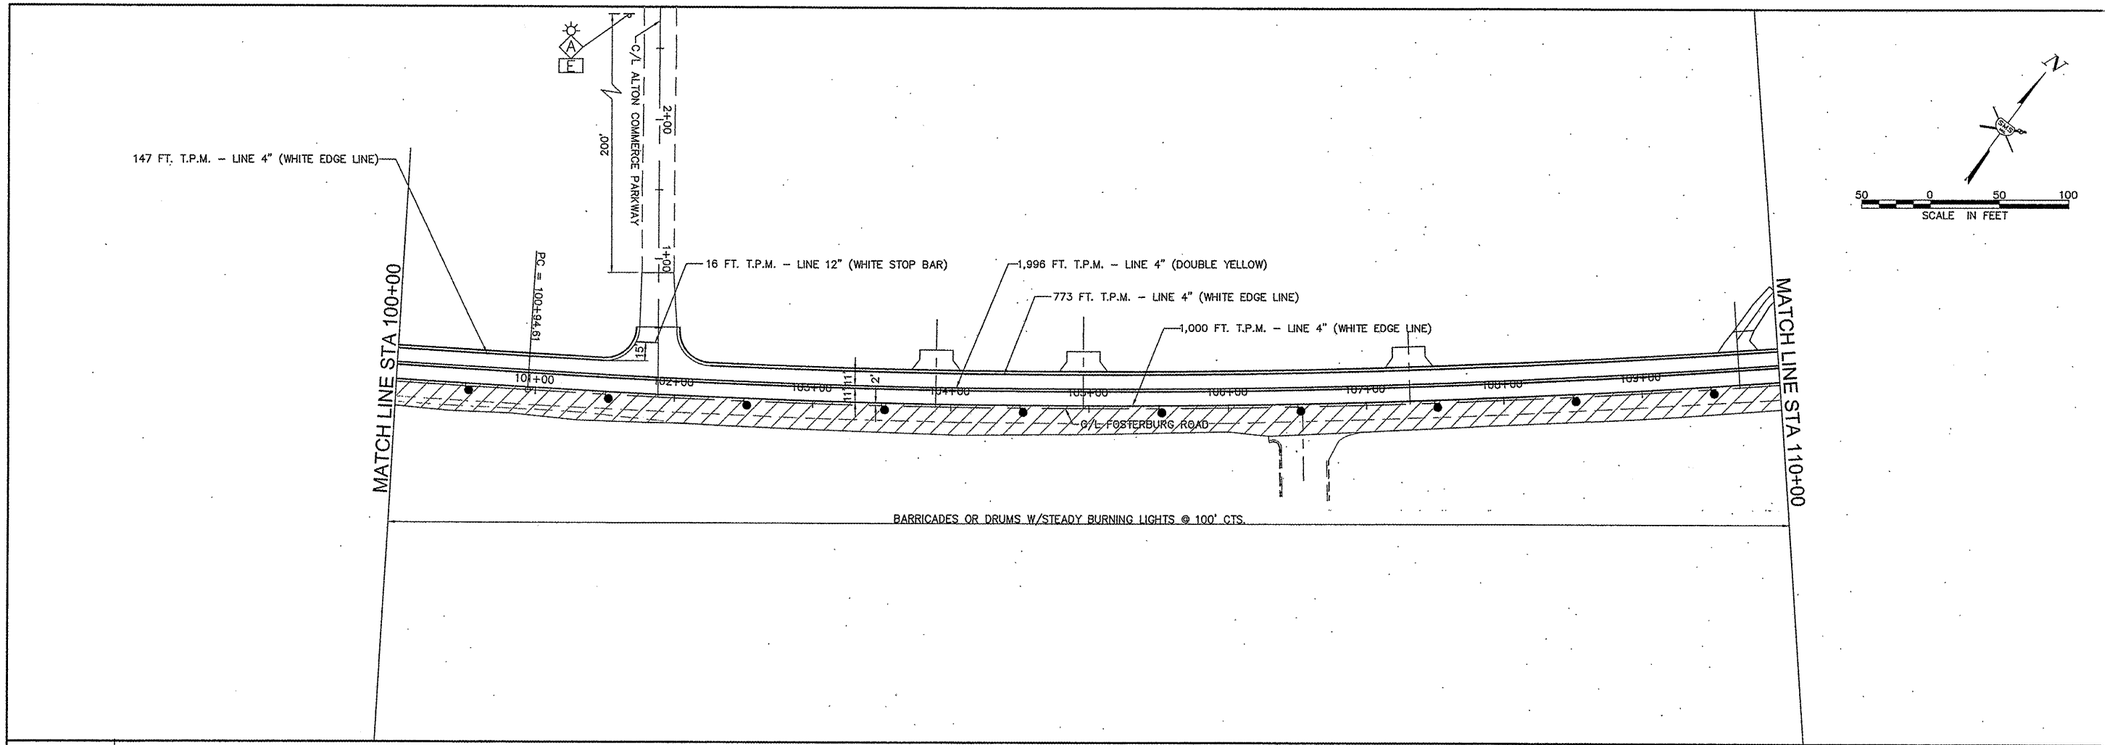

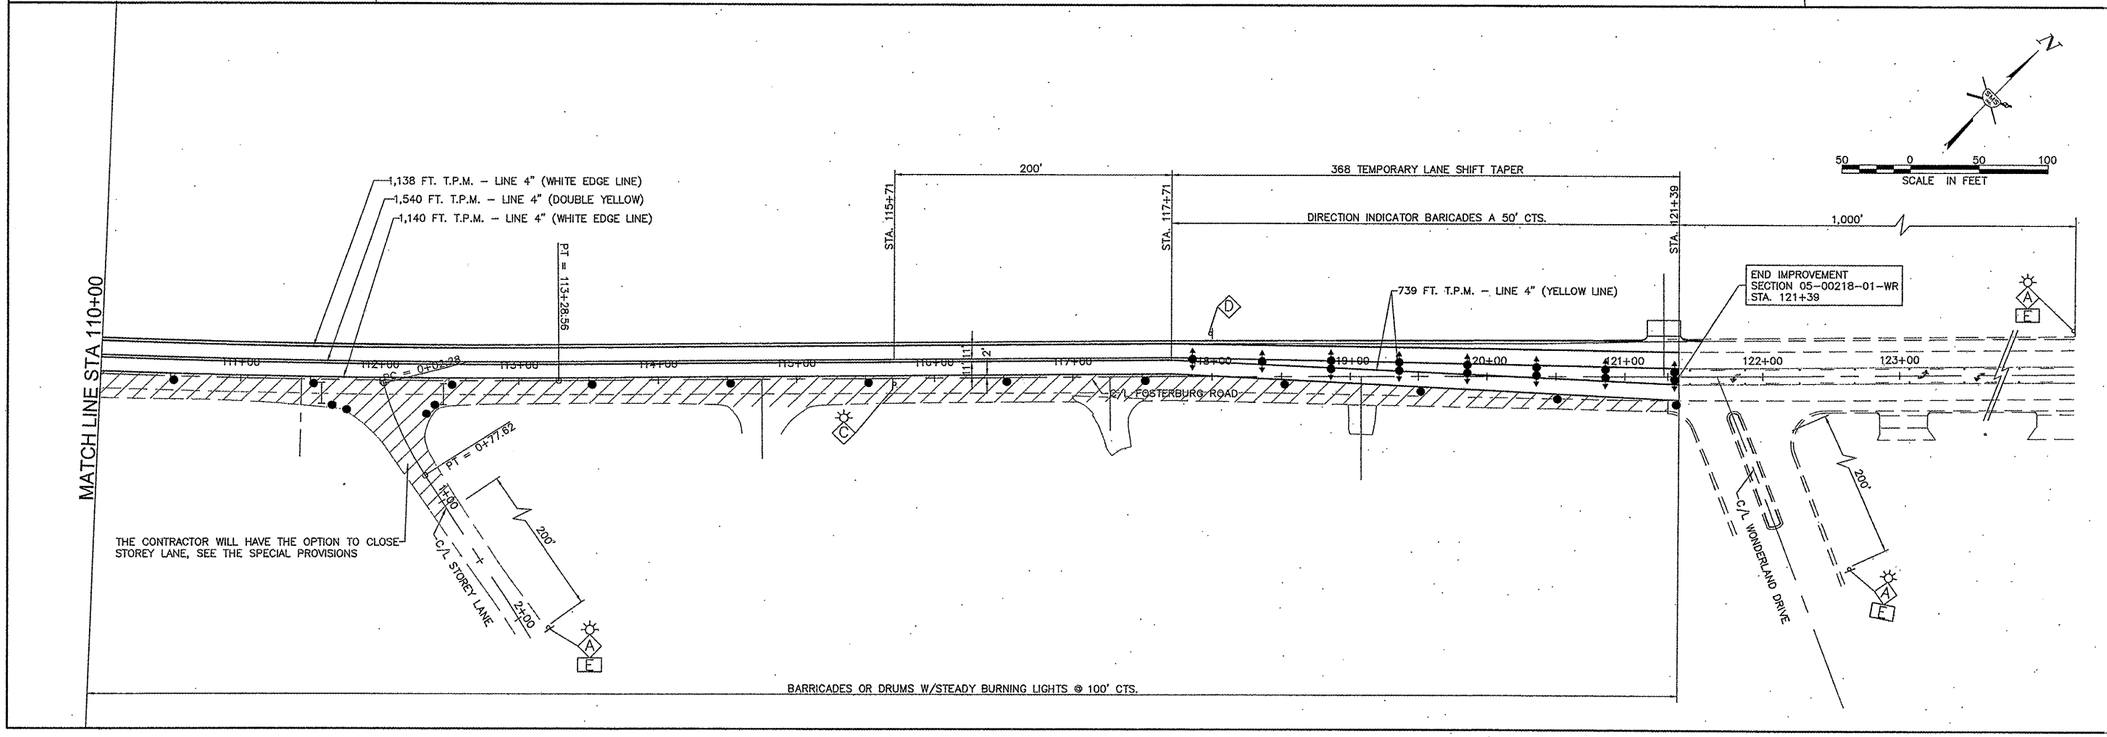

REVISIONS

SMS ENGINEERS
Sheppard, Morgan & Schwaab, Inc.
CONSULTING ENGINEERS AND LAND SURVEYORS
215 Market Street, P.O. Box E, Alton, IL 62002 618/462-9755 E-mail: mail@smsengineers.com
10 Central Industrial Drive, Suite 3, Granite City, IL 62040 618/877-8700 E-mail: mail@smsengineers.com
DESIGN FIRM # 184-000992

CITY OF ALTON, ILLINOIS
SECTION 05-00218-01-WR
FOSTERBURG ROAD - PHASE 2
STAGE 2 TRAFFIC CONTROL PLAN

DWG. NO.	FBR PHS PVMT MARKING.dwg
REF. BK.	PG.
JOB NO.	206612
DSN. BY:	DEG
DWN. BY:	CDP
CHK. BY:	DEG
DATE:	JAN. 2011
SCALE: 1" = 50' H.	
SHEET	17 OF 55