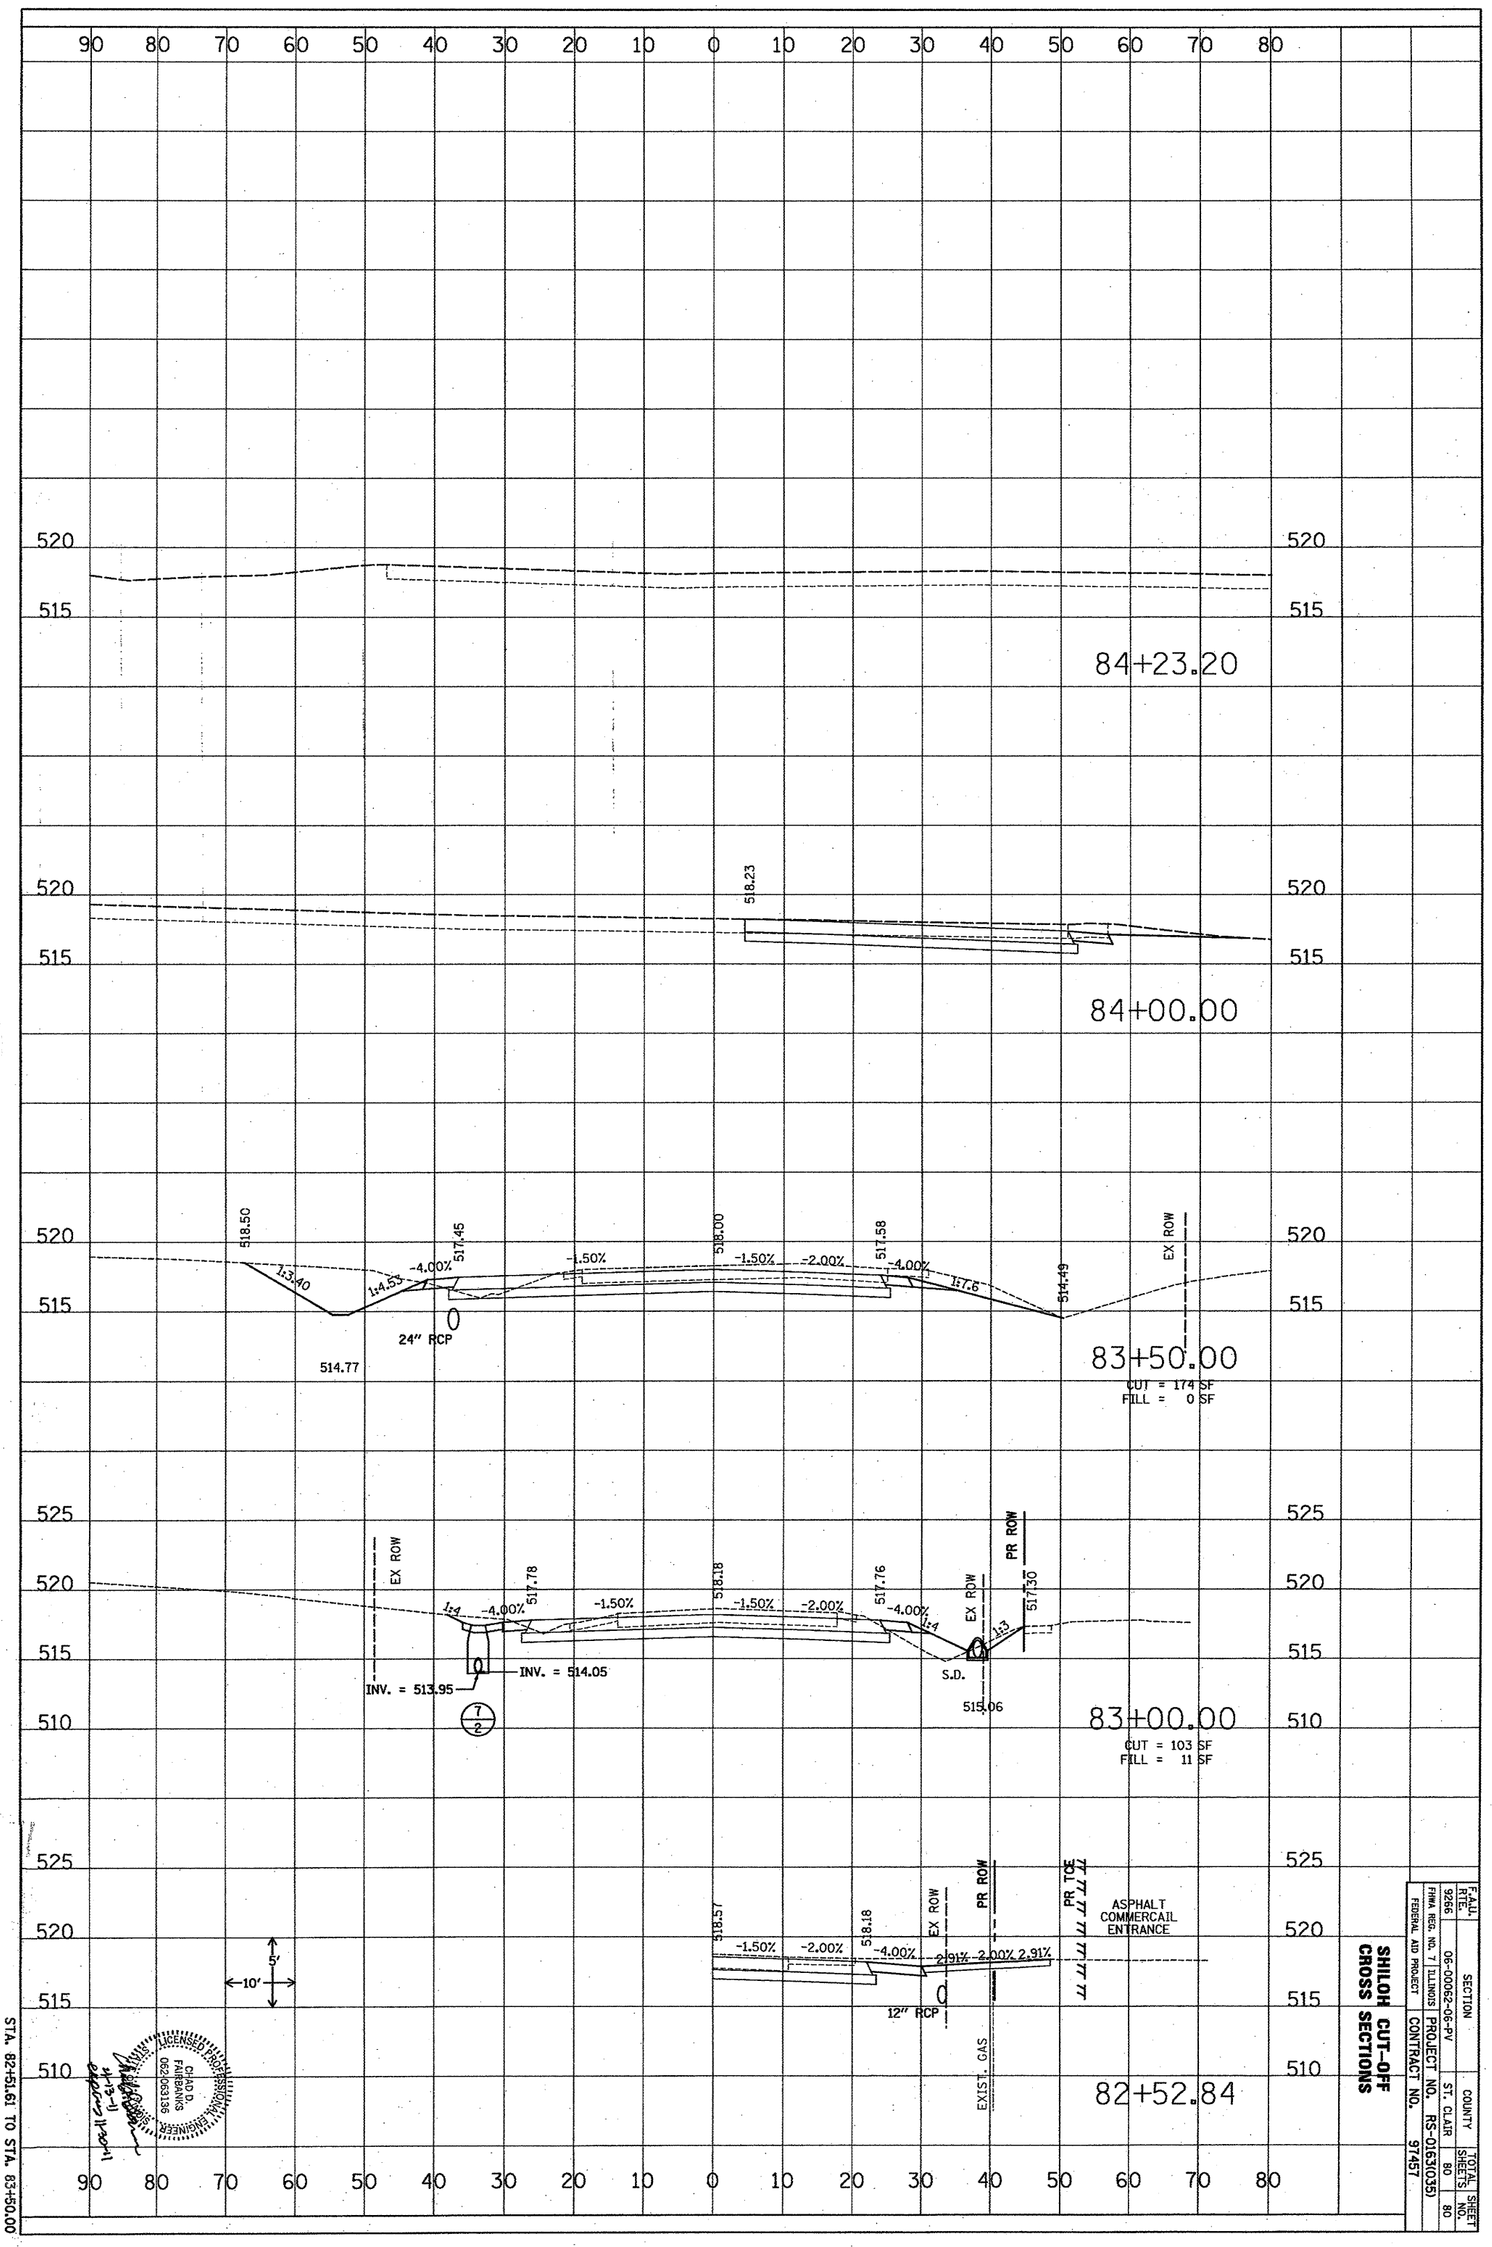

F.A.U. RTE. 9266	SECTION	COUNTY	TOTAL SHEETS	SHEET NO.
FHWA REG. NO. 7 ILLINOIS	06-00062-06-PV	ST. CLAIR	80	80
FEDERAL AID PROJECT	PROJECT NO.			
	CONTRACT NO. 97457	RS-016(X035)		

SHILOH CUT-OFF CROSS SECTIONS