BENCHMARK: NAIL SET IN POWER POLE
STA. 94+39.36, 49.6' LT.
EL. 465.910

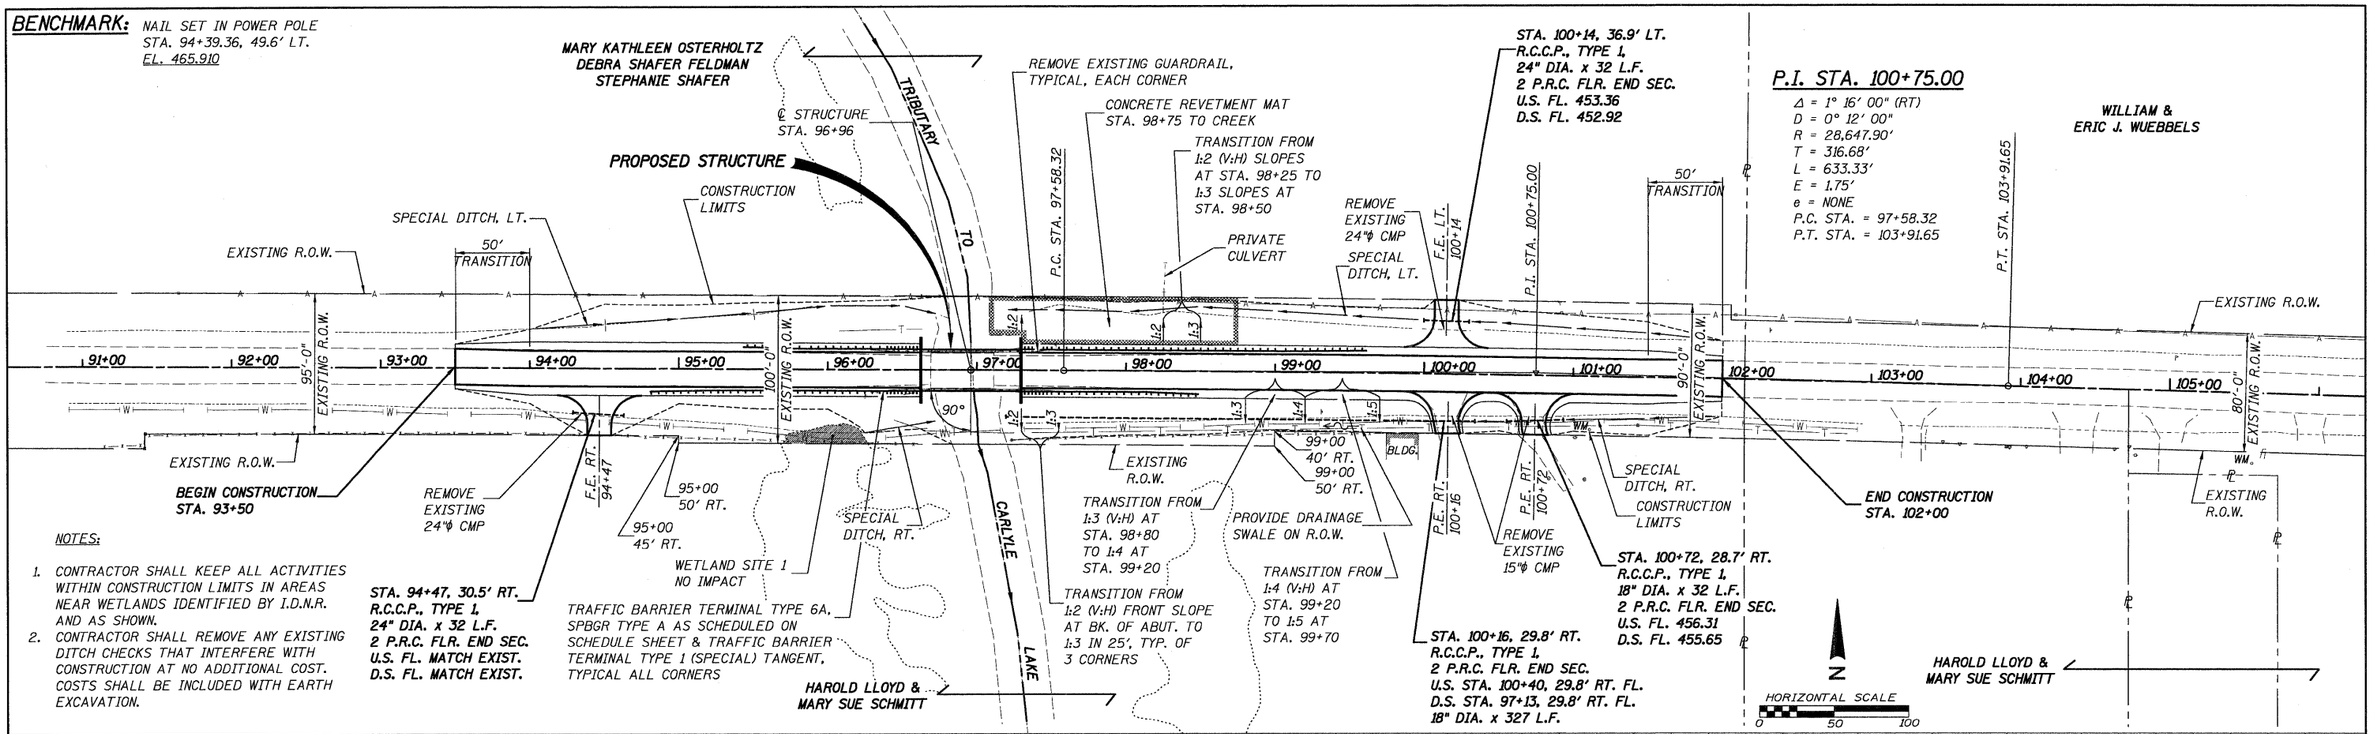

NOTES:

1. CONTRACTOR SHALL KEEP ALL ACTIVITIES WITHIN CONSTRUCTION LIMITS IN AREAS NEAR WETLANDS IDENTIFIED BY I.D.N.R. AND AS SHOWN.
2. CONTRACTOR SHALL REMOVE ANY EXISTING DITCH CHECKS THAT INTERFERE WITH CONSTRUCTION AT NO ADDITIONAL COST. COSTS SHALL BE INCLUDED WITH EARTH EXCAVATION.

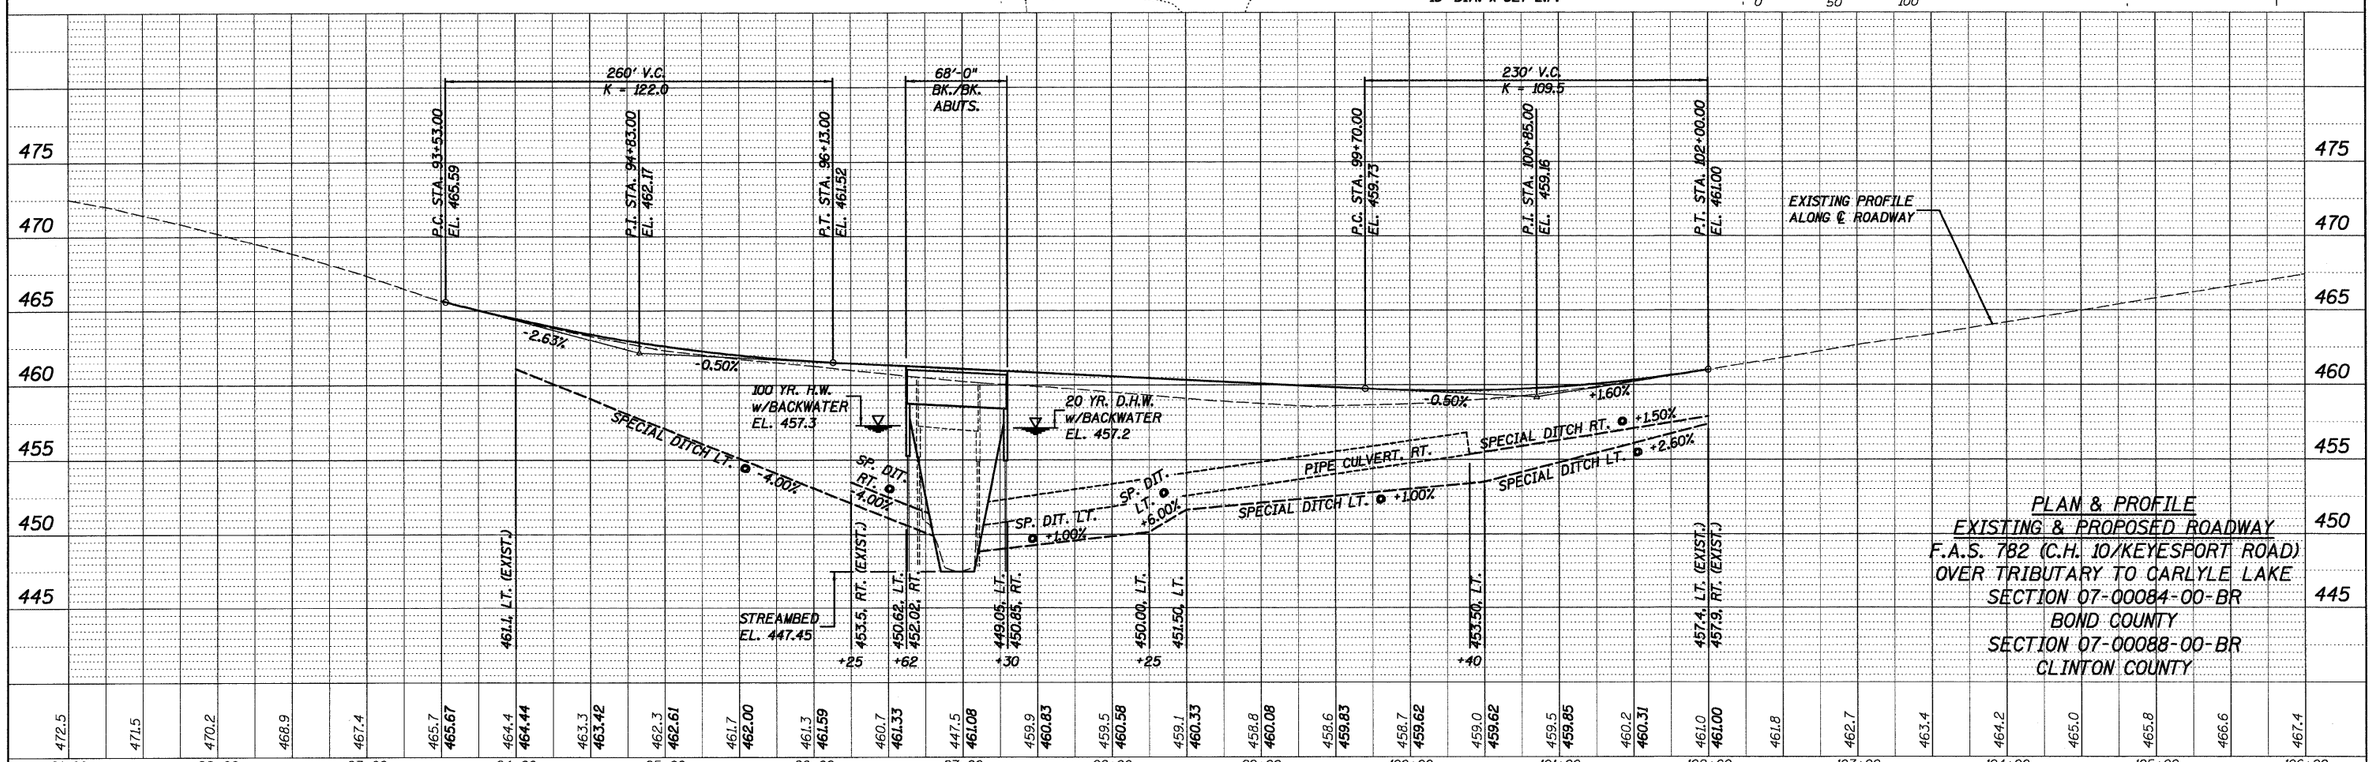

PLAN & PROFILE
EXISTING & PROPOSED ROADWAY
F.A.S. 782 (C.H. 10/KEYESPORT ROAD)
OVER TRIBUTARY TO CARLYLE LAKE
SECTION 07-00084-00-BR
BOND COUNTY
SECTION 07-00088-00-BR
CLINTON COUNTY

PLAN		BY	DATE
SURVEYED			
PLOTTED			
ALIGNMENT CHECKED			
RT. OF WAY CHECKED			
NOTE BOOK	CADD FILE NAME		
NO.			

PROFILE		BY	DATE
SURVEYED			
PLOTTED			
GRADES CHECKED			
BRIDGE STRUCTURE NOTATIONS CHKD			
NOTE BOOK			
NO.			

FILE NAME = h:\5789\04_plpf_5789.dgn	USER NAME = _USERDESCR_	DESIGNED - BIB	REVISED -
		DRAWN - KHL	REVISED -
	PLOT SCALE = 50.0000 ' / IN.	CHECKED - LDG	REVISED -
	PLOT DATE = 4/7/2011	DATE -	REVISED -

STATE OF ILLINOIS
DEPARTMENT OF TRANSPORTATION

PLAN & PROFILE
EXISTING & PROPOSED ROADWAY

SCALE: | SHEET NO. 1 OF 1 SHEETS | STA. 91+00 TO STA. 106+00

F.A.S. RTE.	SECTION	COUNTY	TOTAL SHEETS	SHEET NO.
782	07-00084-00-BR 07-00088-00-BR	BOND CLINTON	19	4

S.N. 003-3052 | ILLINOIS | FED. AID PROJECT

HMG NO. 5789

HENRY, MEISENHEIMER & GENDE, INC. LAKE RD., P.O. BOX 70 CARLYLE, ILL. 62231 (618) 594-3711 WWW.HMGENGINEERS.COM

CONTRACT NO. 97469