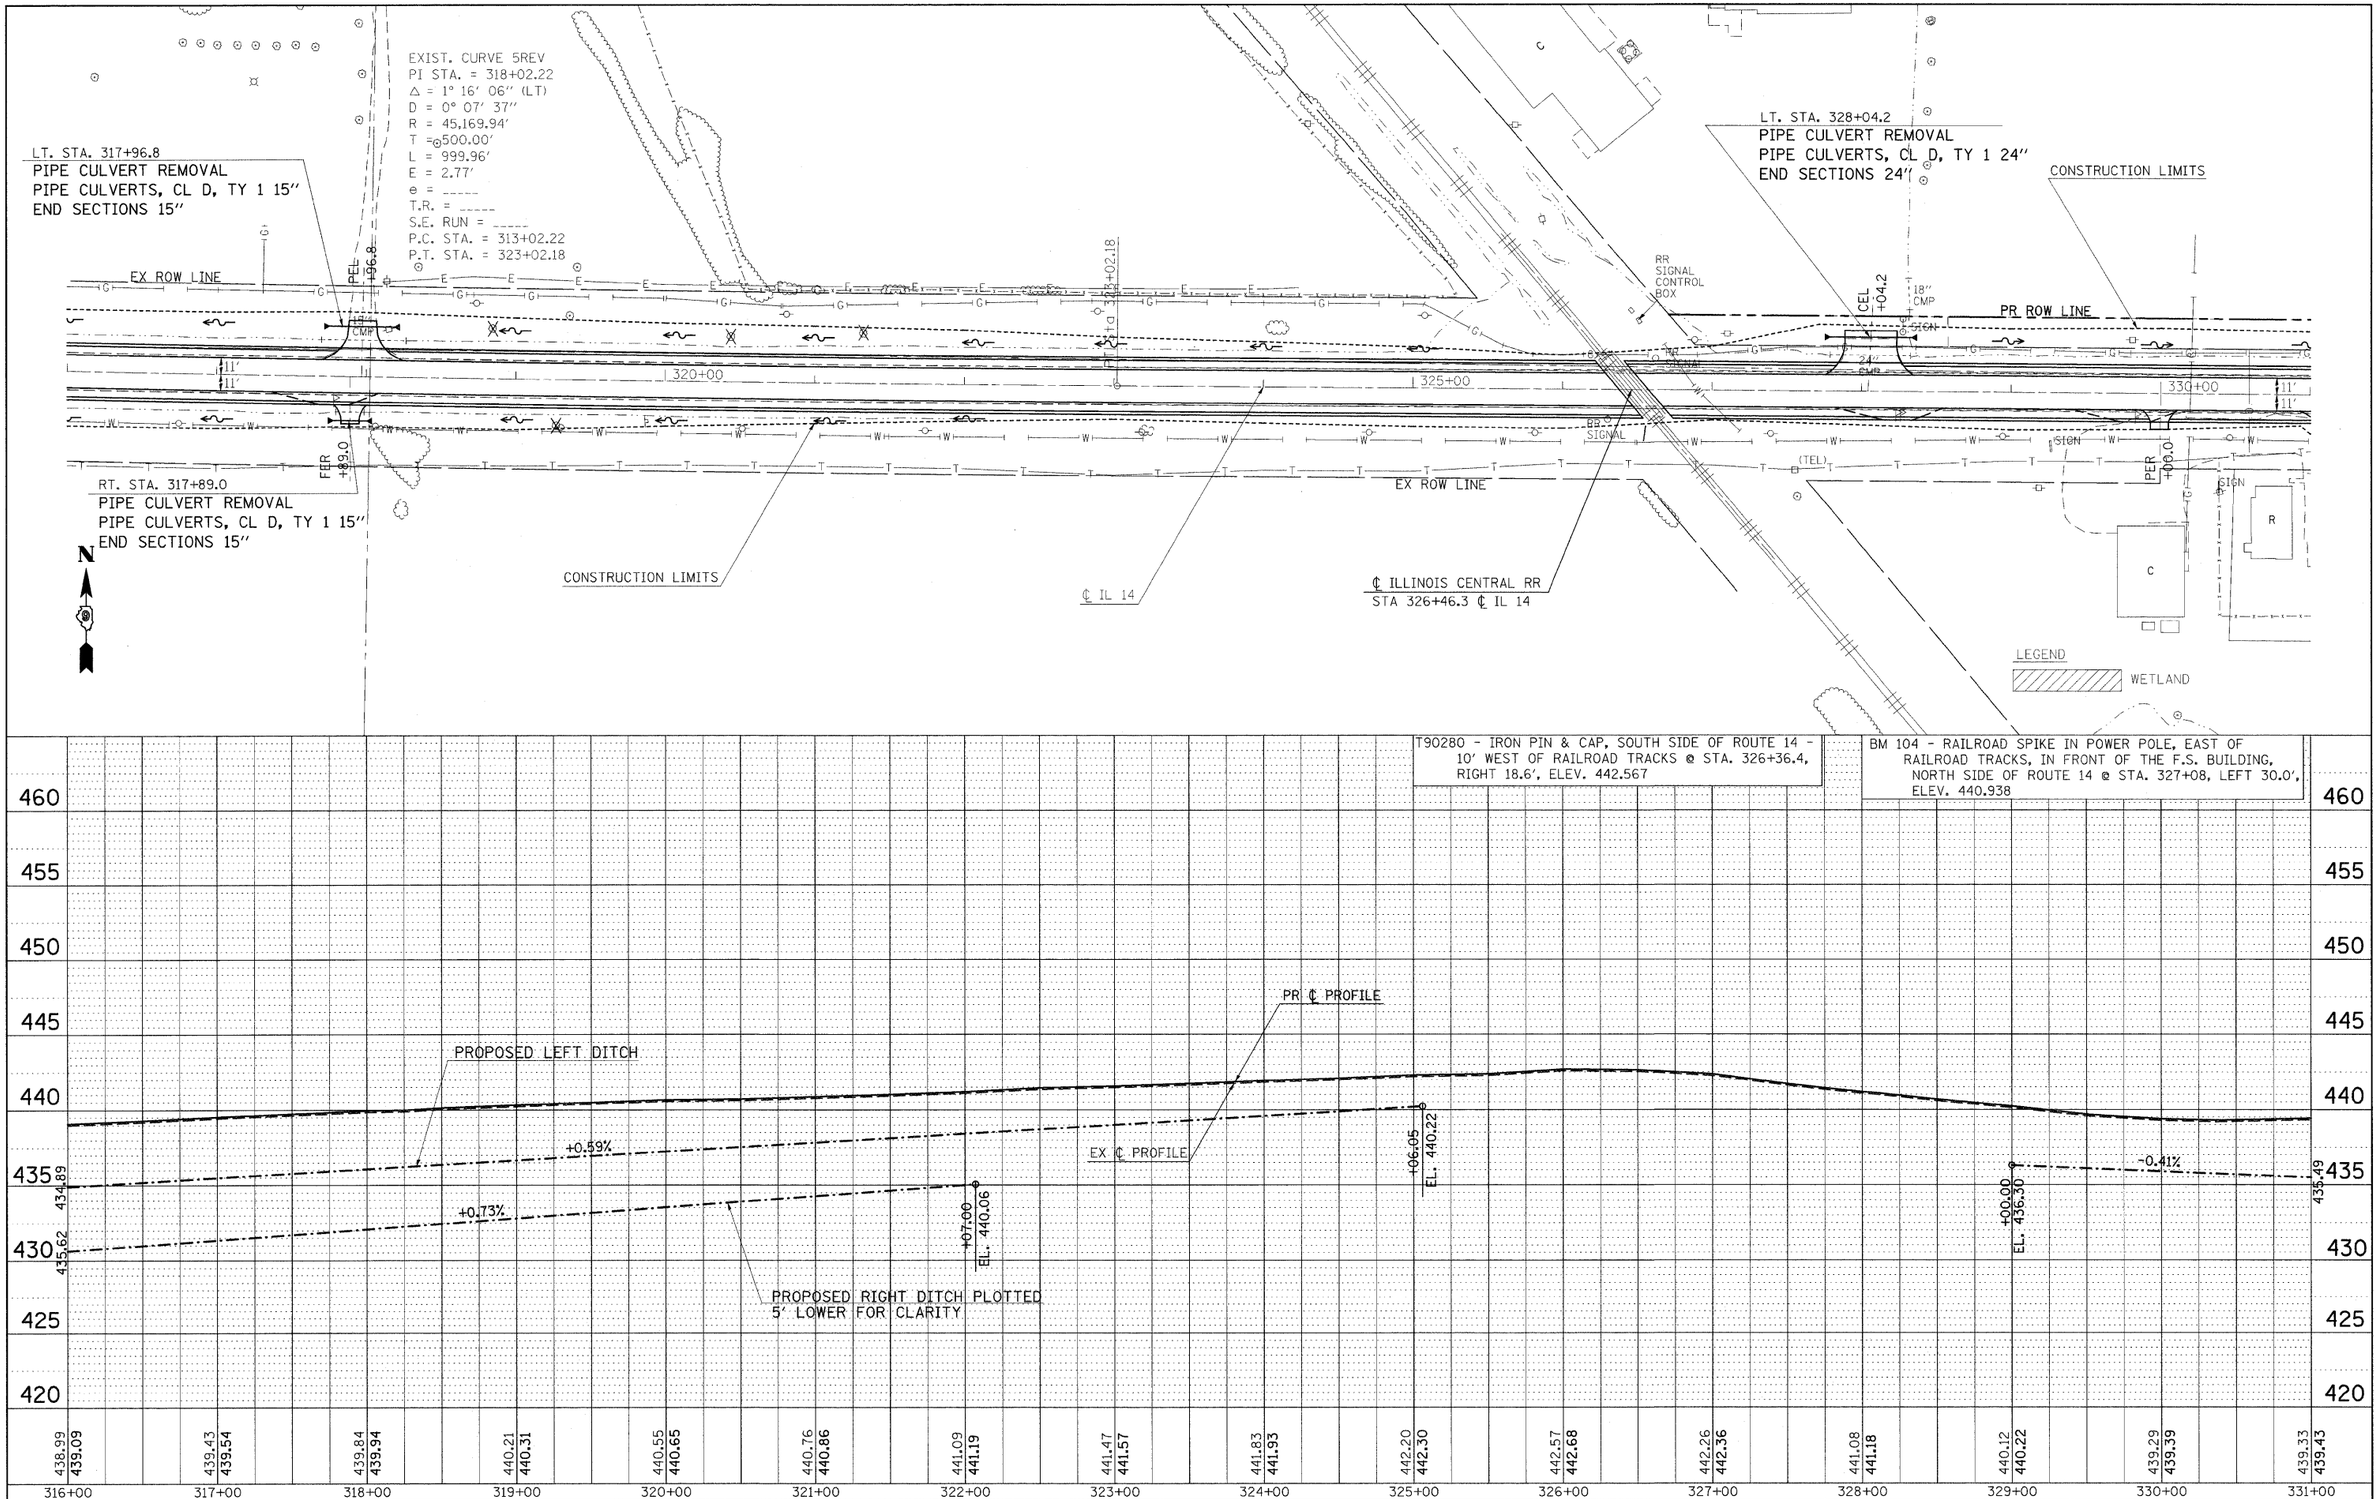

FILE NAME = $FILEL$	USER NAME = $USER$	DESIGNED -	REVISED -	STATE OF ILLINOIS DEPARTMENT OF TRANSPORTATION	IL ROUTE 14 PLAN & PROFILE SHEET
		DRAWN -	REVISED -		
	PLOT SCALE = $SCALE$	CHECKED -	REVISED -		
D901803/CADData/CADsheets/D901803p3.m32	PLOT DATE = $DATE$	DATE -	REVISED -		SCALE: 50 SHEET NO. OF SHEETS STA. 316+00 TO STA. 331+00

F.A.P RTE.	SECTION	COUNTY	TOTAL SHEETS	SHEET NO.
869	(1-1,1,3,6)R-1,RS-3;(1,3,6)B-2	*	299	38
		CONTRACT NO. 98797		
FED. ROAD DIST. NO.	ILLINOIS	FED. AID PROJECT		

* FRANKLIN & PERRY COUNTIES