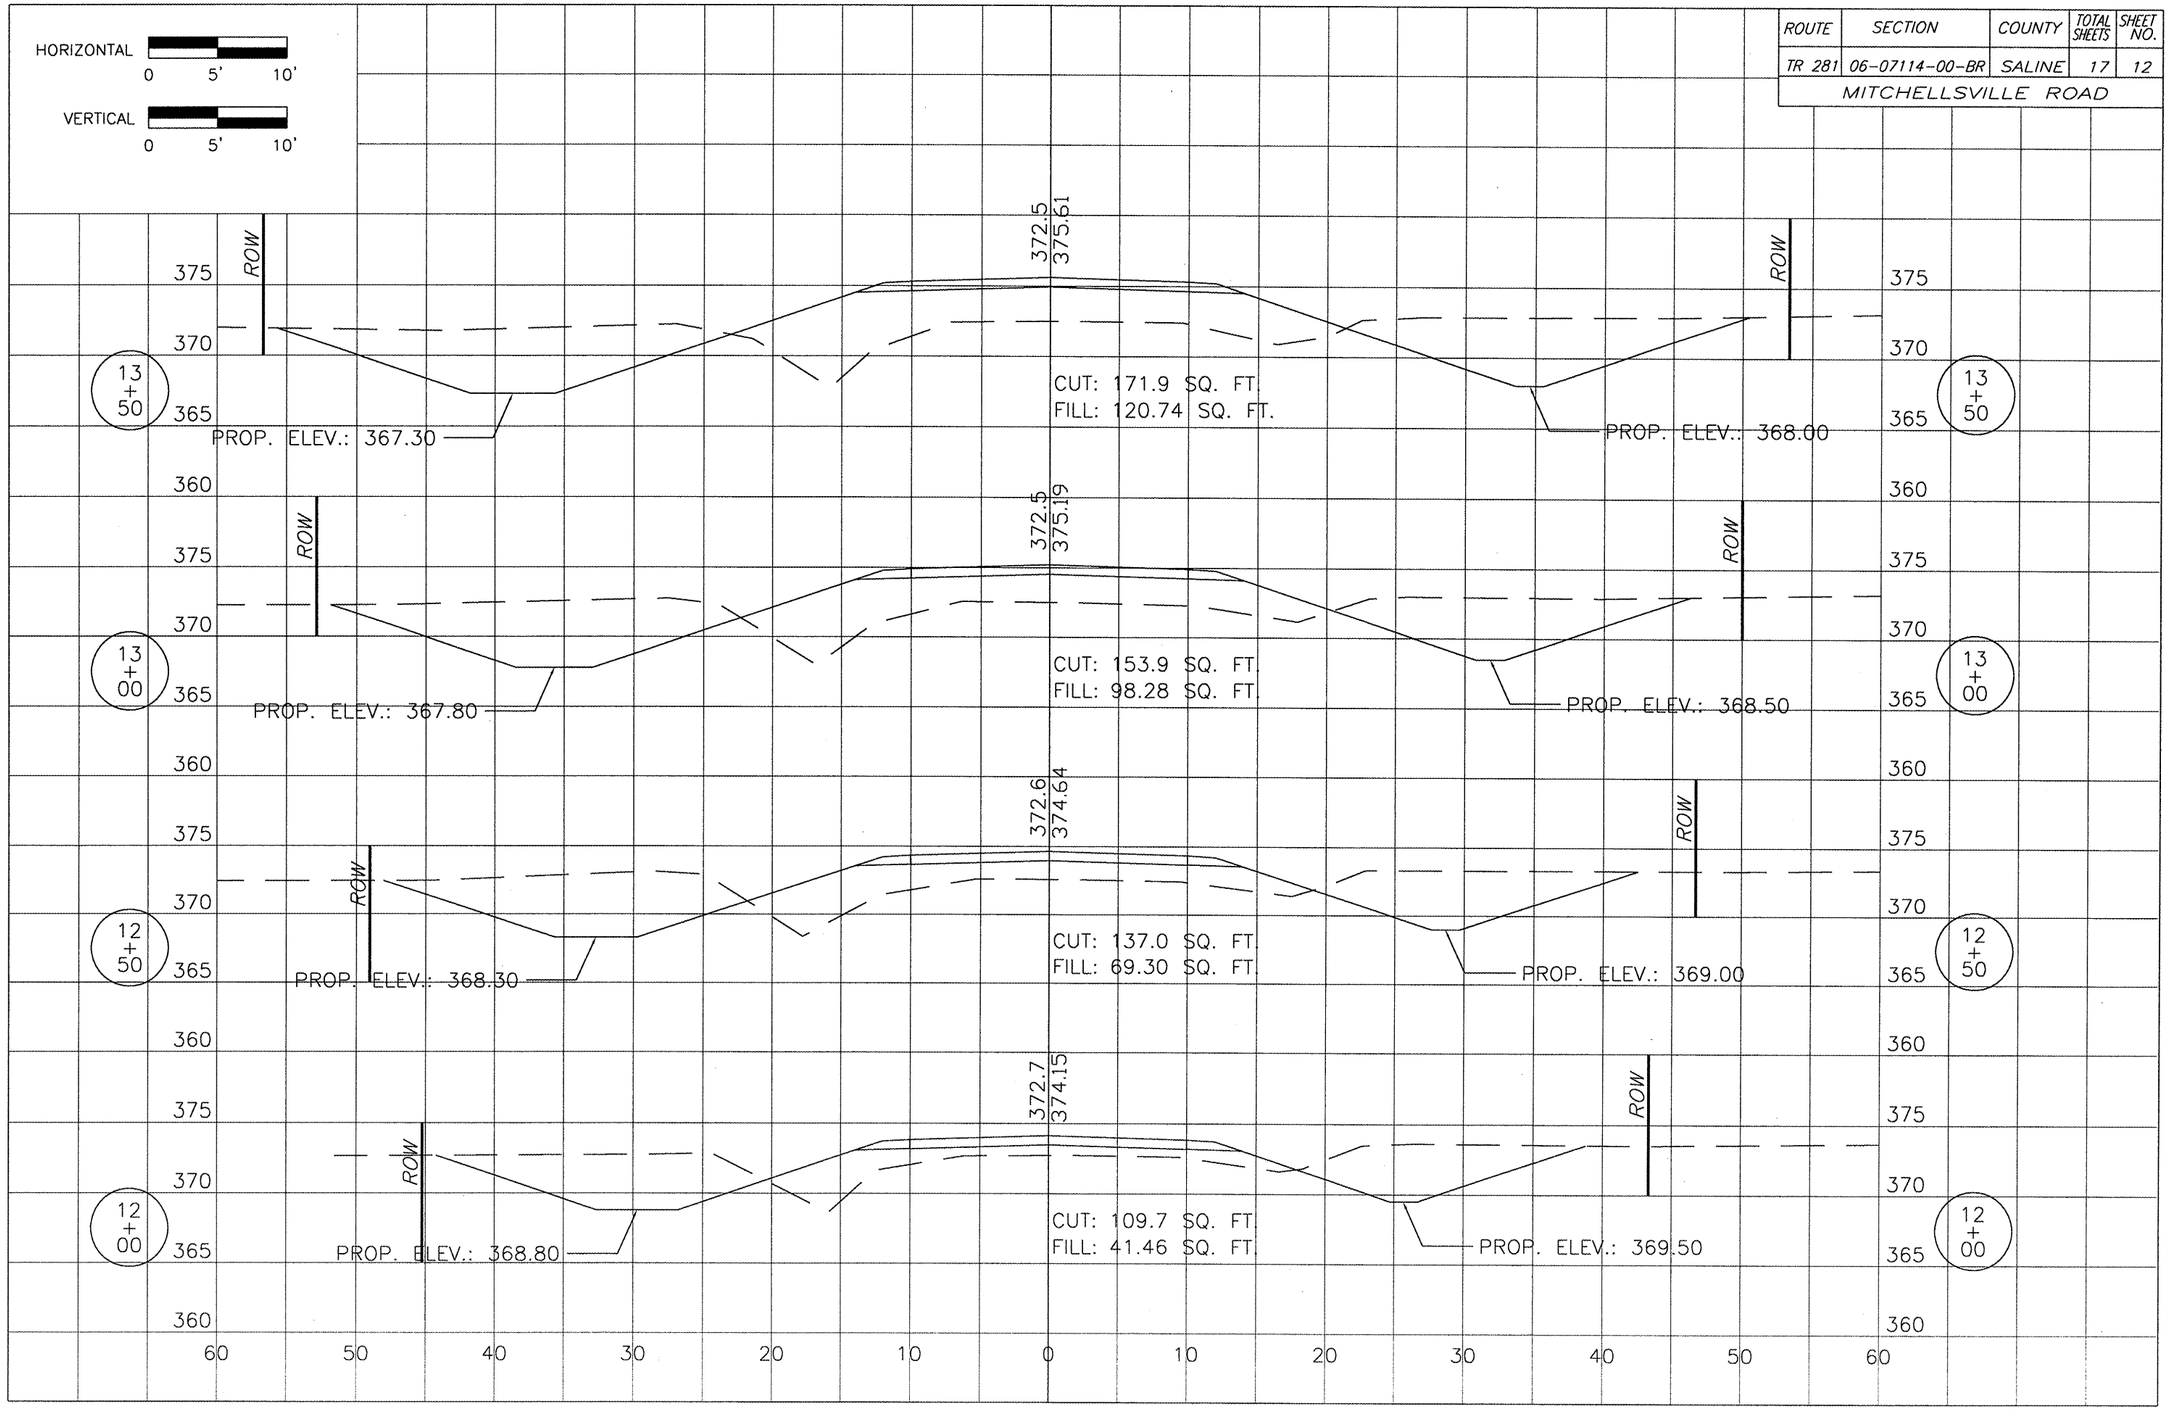ROUTE	SECTION	COUNTY	TOTAL SHEETS	SHEET NO.
TR 281	06-07114-00-BR	SALINE	17	12
MITCHELLSVILLE ROAD