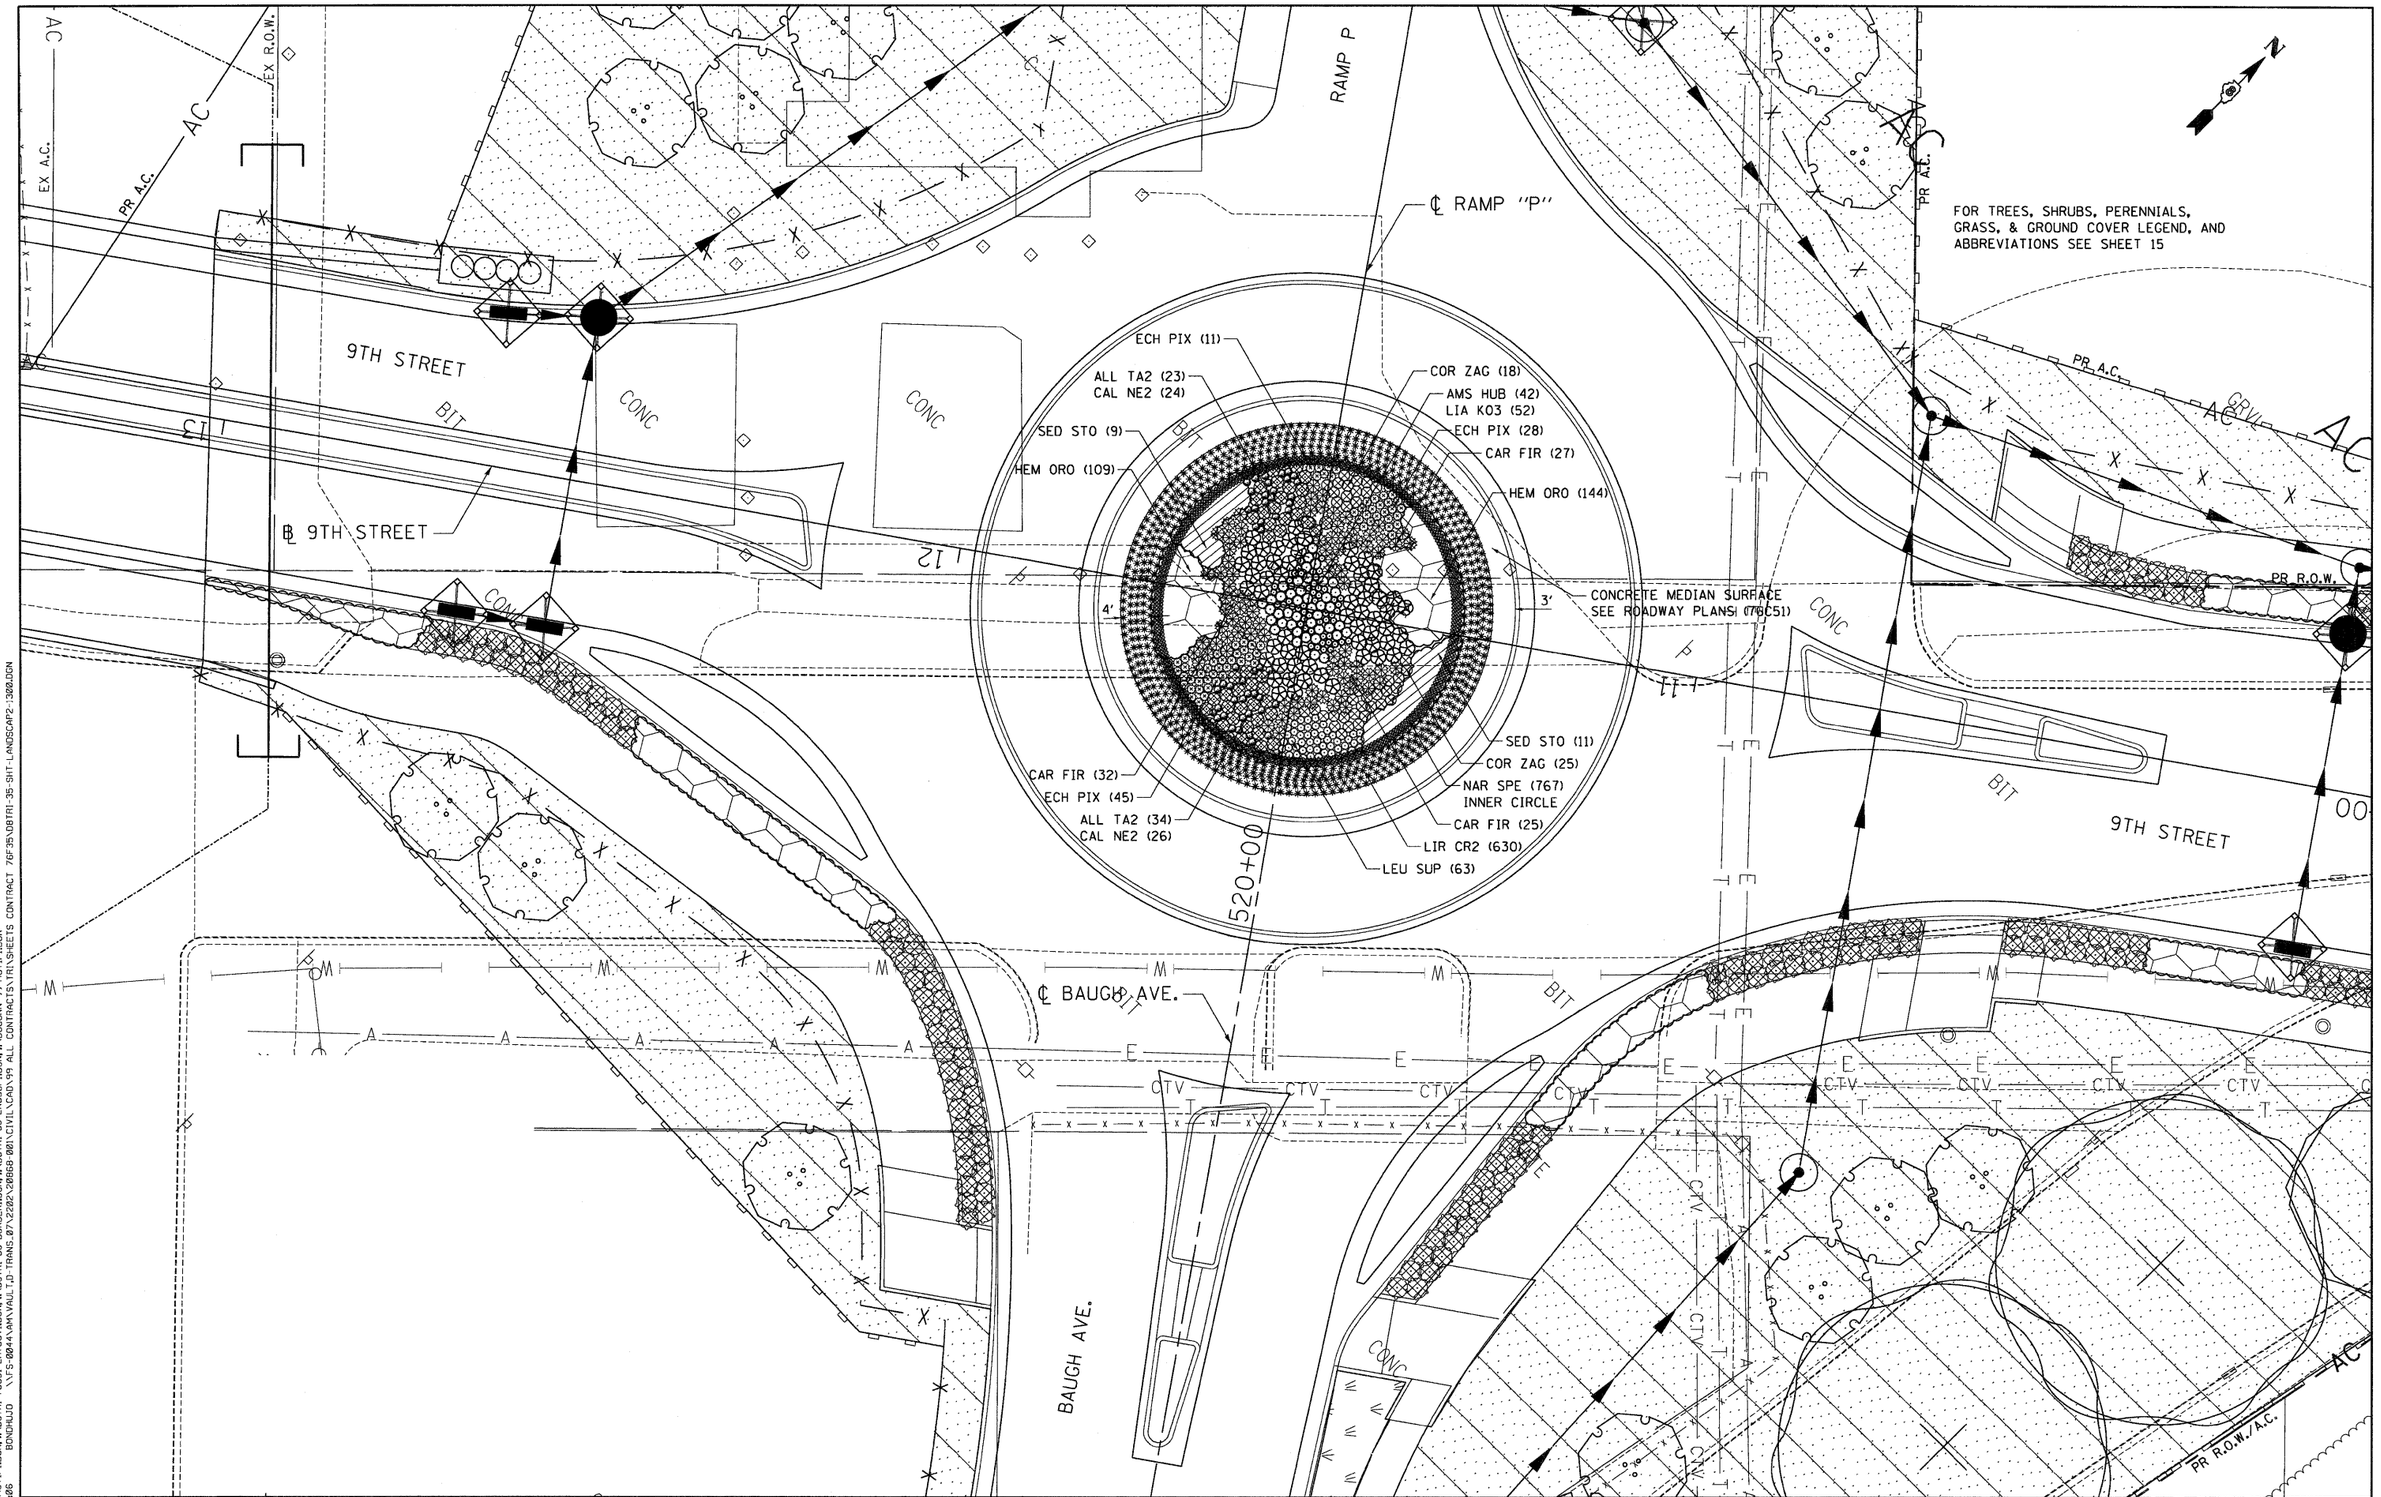

FILE NAME = $FILEL$	USER NAME = $USER$	DESIGNED - JM	REVISED -	STATE OF ILLINOIS DEPARTMENT OF TRANSPORTATION	PROPOSED LANDSCAPING PLANS	F.A.U. RTE. 9214	SECTION 82-1-12LS
		DRAWN - JB	REVISED -			COUNTY ST. CLAIR	TOTAL SHEETS 29 / SHEET NO. 13
TENG & ASSOCIATES, INC. ENGINEERS/ARCHITECTS/PLANNERS CHICAGO, ILLINOIS	PLOT SCALE = $SCALE$	CHECKED - ACL	REVISED -			CONTRACT NO. 76F35	
	PLOT DATE = $DATE$	DATE - 03/23/12	REVISED -		SCALE: 1"=10' / SHEET NO. 5 OF 8 SHEETS / STA. / TO STA.	FED. ROAD DIST. NO. / ILLINOIS	FED. AID PROJECT

..\DBTRI-76C51-MOTIF1.DGN,..\DBTRI-76C51-LAYOUT1.DGN,..\DBTRI-35-BORDER1.DGN,..\DBTRI-35-LNDSCP1.DGN,..\DBCONN-99-MOTIF1.DGN
3-21-2012,15:16:06 BONDHUJO \\FS-0044\AMYVAULT\D-TRANS_07\2202\20868-00\CIVIL\CAD\99 ALL CONTRACTS\TRI\SHEETS CONTRACT 76F35\DBTRI-35-SHT-LANDSCAP2-1300.DGN