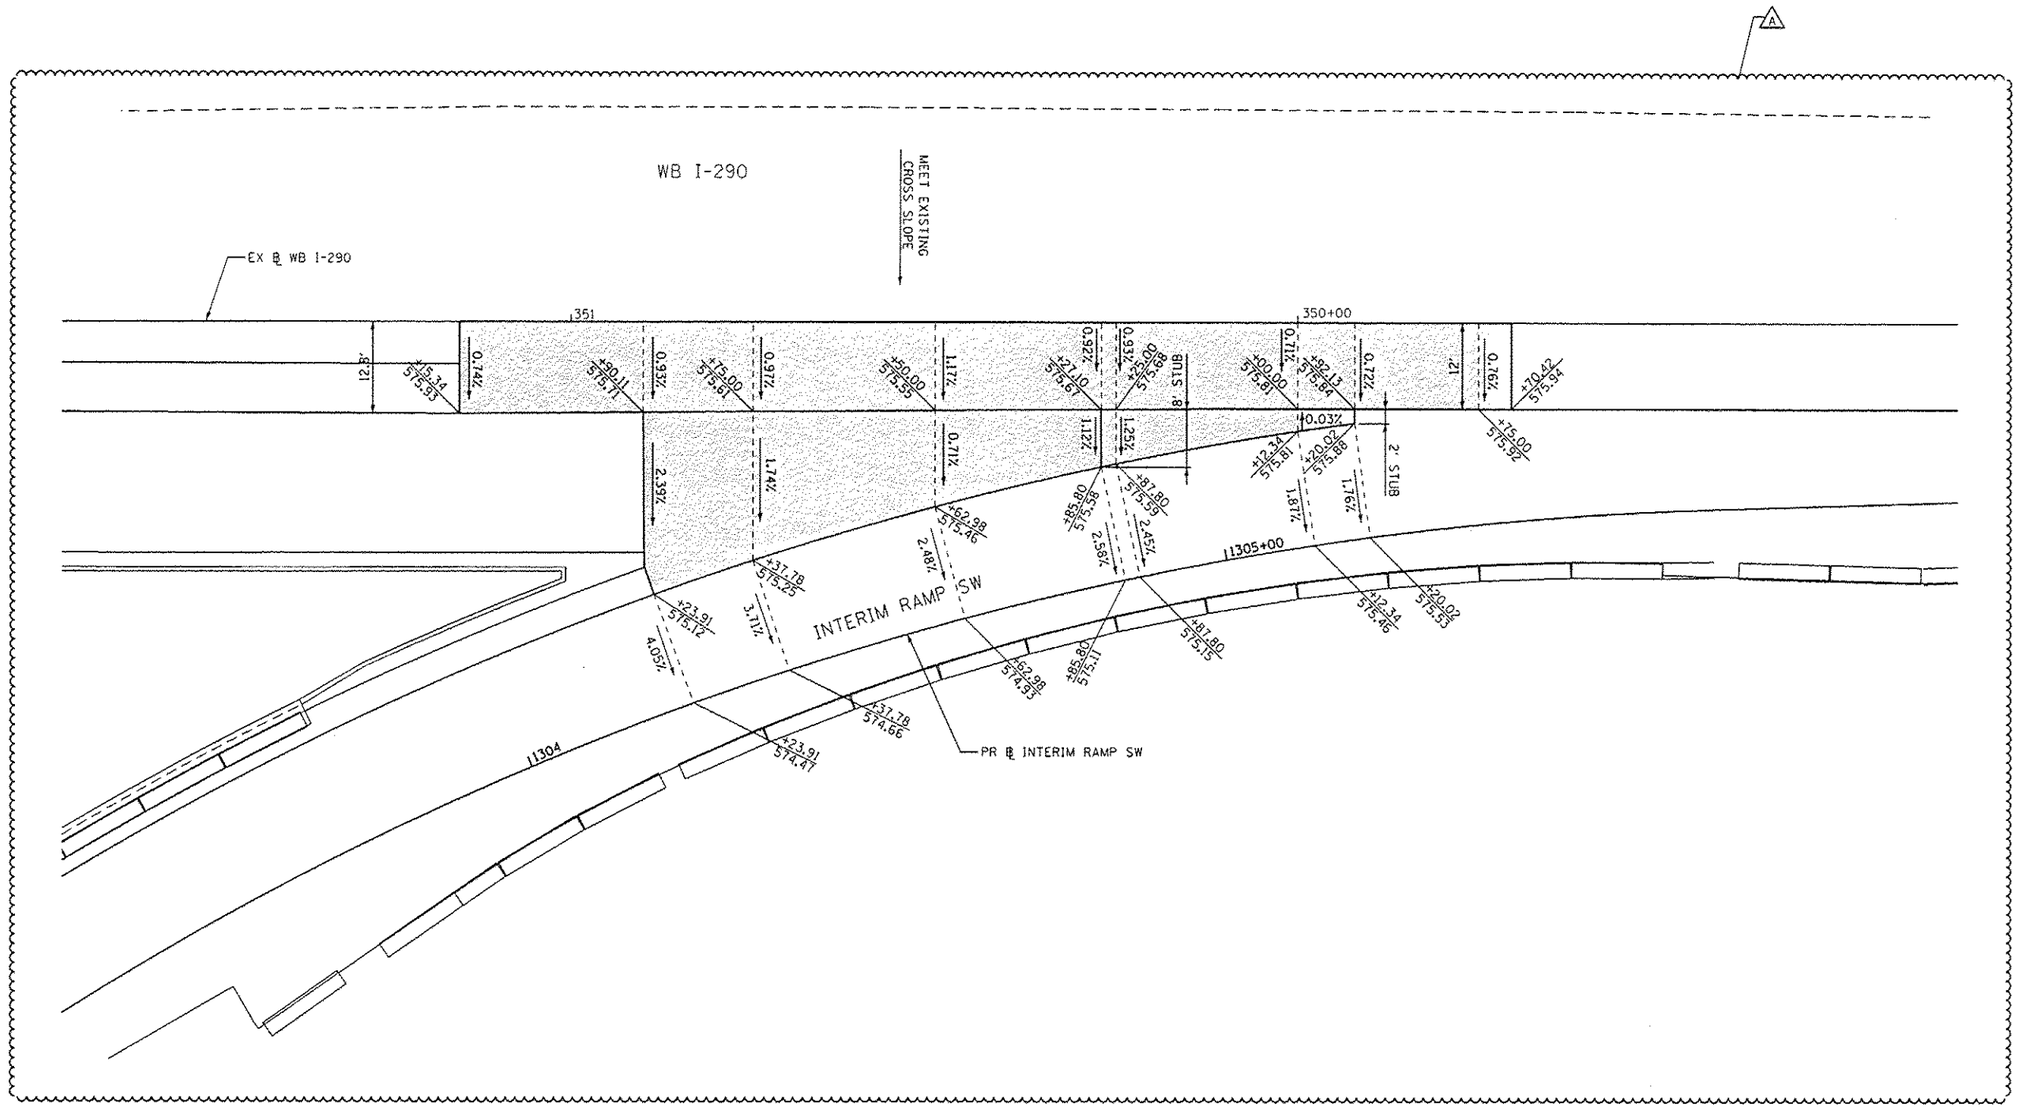

FILE PATH = C:\Users\AlizadehN\Desktop\Projects\Final Sheets\0168w28-sht-GoreDetail-02.dgn

AECOM
303 EAST WACKER DRIVE, SUITE 1400
CHICAGO, IL 60601-5276
PHONE: (312) 373-7700 FAX: (312) 373-6900

0168w28-sht-GoreDetail-02.dgn	DESIGNED - OPS	REVISED - ⚠ 5/27/2014	
USER NAME = alizadehn	DRAWN - NSA	REVISED -	
PLOT SCALE = 20.0000 ' / in.	CHECKED - DBM	REVISED -	
PLOT DATE = 5/25/2014	DATE - 04/28/14	REVISED -	

STATE OF ILLINOIS
DEPARTMENT OF TRANSPORTATION

GORE GRADING DETAILS
WB I-290 AND INTERIM RAMP SW

SCALE: 1"=10' | SHEET 2 OF 2 SHEETS | STA. | TO STA.

F.A.I. RTE.	SECTION	COUNTY	TOTAL SHEETS	SHEET NO.
90/94/290	2013-010R	COOK	747	81
		CONTRACT NO. 60W28		
	ILLINOIS FED. AID PROJECT			