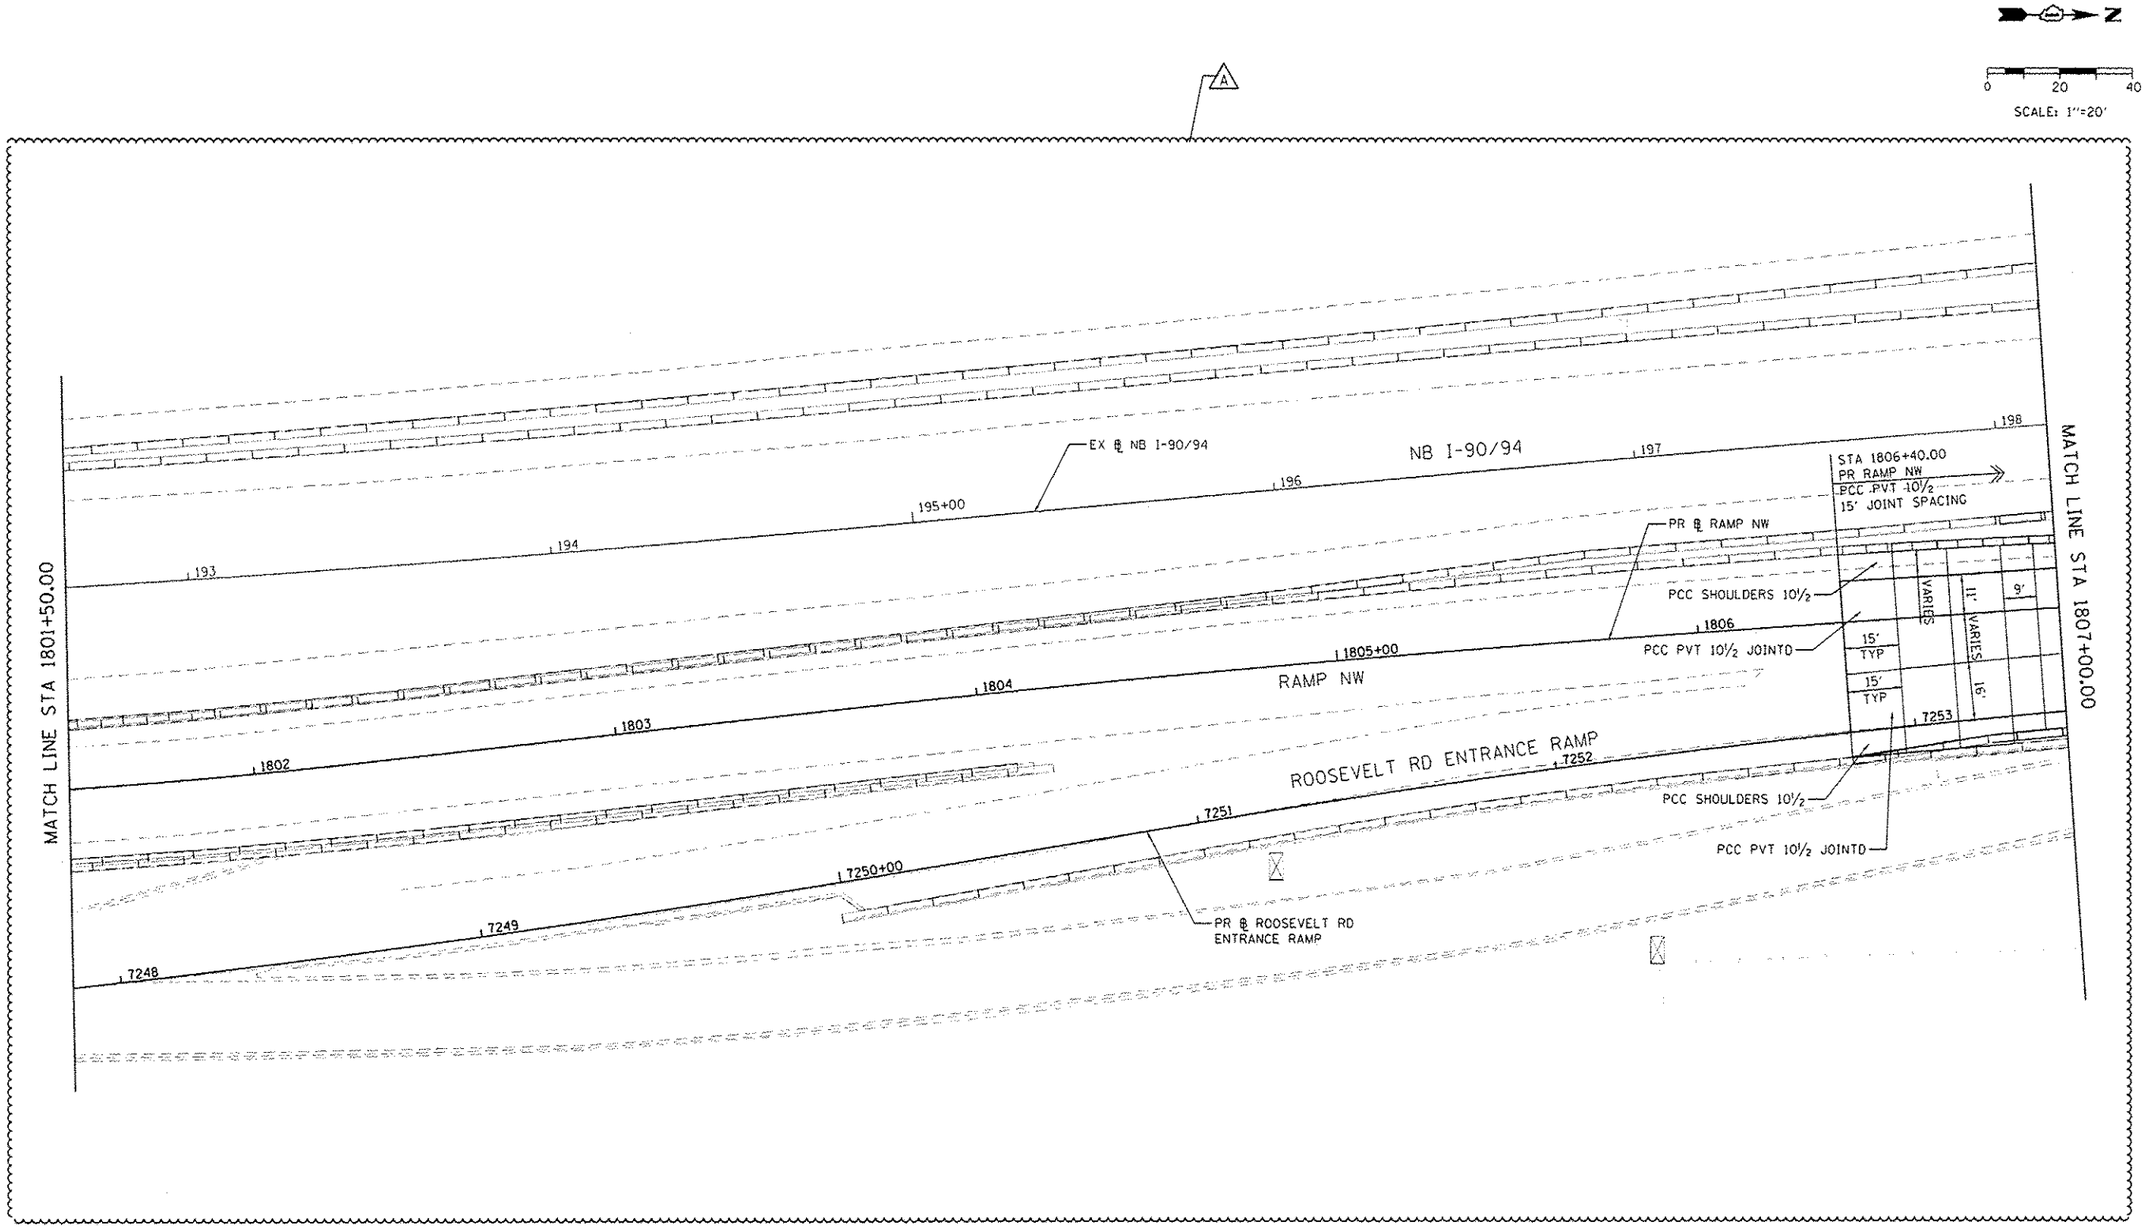

FILE PATH = p:\\\38882\3point\aecomcivil3d\local\PWAECOM08\Documents\01 drawings\Transportation\60269929 Circle\Phase III\802_Cad\806_Roadway\Sheets\60w28-sht-Jointing Detail-01.dgn

AECOM
303 EAST WACKER DRIVE, SUITE 1400
CHICAGO, IL 60601-5276
PHONE: (312) 373-7700 FAX: (312) 373-6800

060W28-sht-Jointing Detail-01.dgn	DESIGNED - NSA	REVISED - A 5/27/2014	
USER NAME = alizadehn	DRAWN - NSA	REVISED -	
PLOT SCALE = 40.0000 ' / in.	CHECKED - OPS	REVISED -	
PLOT DATE = 5/25/2014	DATE - 04/28/14	REVISED -	

STATE OF ILLINOIS
DEPARTMENT OF TRANSPORTATION

JOINTING AND PCC PAVEMENT DETAIL PLAN

SCALE: 1"=20' | SHEET 1 OF 5 SHEETS | STA. | TO STA.

F.A.I. RTE.	SECTION	COUNTY	TOTAL SHEETS	SHEET NO.
90/94/290	2013-010R	COOK	147	82
		CONTRACT NO. 60W28		
	ILLINOIS FED. AID PROJECT			