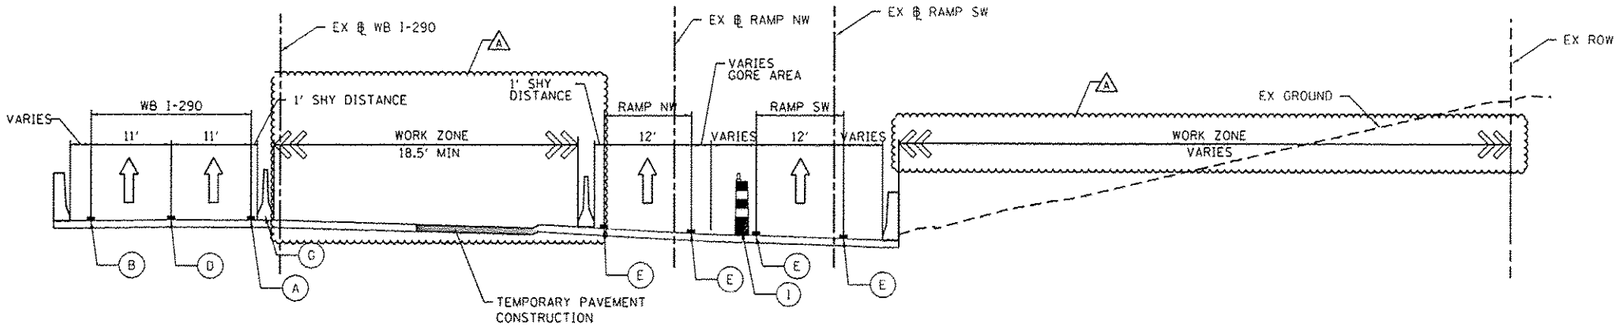

SECTION A-A
SCALE: NONE
SEE SHEET NO. 145
STAGE 3A

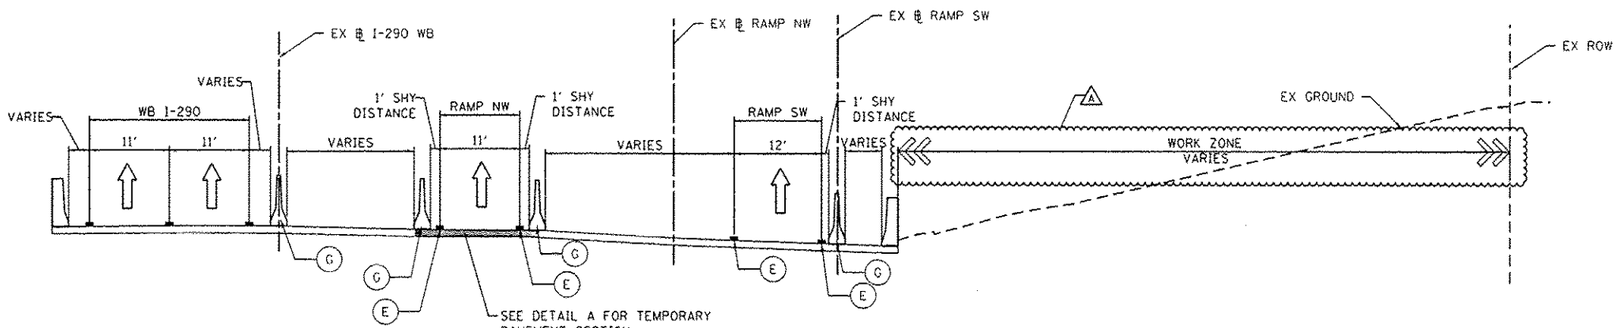

SECTION A-A
SCALE: NONE
SEE SHEET NO. 151
STAGE 3B-1

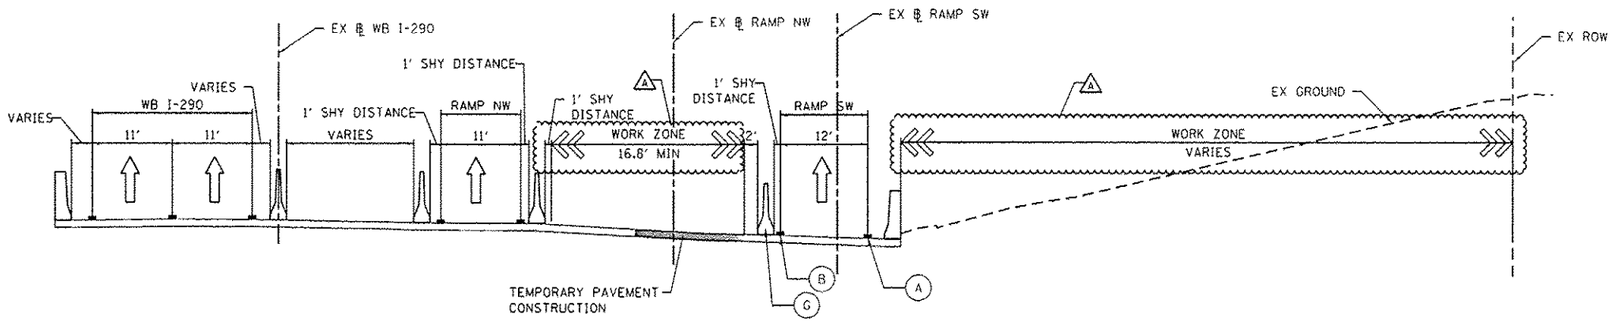

SECTION A-A
SCALE: NONE
SEE SHEET NO. 161
STAGE 3B-2

PROPOSED TEMP PAVEMENT MARKINGS AND TRAFFIC CONTROL DEVICES

- (A) TEMP EPOXY PVT MK LINE 4 (SOLID WHITE)
- (B) TEMP EPOXY PVT MK LINE 4 (SOLID YELLOW)
- (C) TEMP EPOXY PVT MK LINE 4 (2' DASH 6' SKIP, WHITE)
- (D) TEMP EPOXY PVT MK LINE 5 (10' DASH 30' SKIP, WHITE)
- (E) TEMP EPOXY PVT MK LINE 8 (SOLID WHITE)
- (F) TEMP EPOXY PVT MK LINE 12 (WHITE CHEVRONS @ 45°, 30' SPACING) (TYP)
- (G) TEMP CONC BARRIER @ 12:1 ON TAPERS UNLESS OTHERWISE NOTED
- (H) IMP ATTN TEMP FRN TL3
- (I) TYPE II BARRICADE OR DRUMS WITH STEADY BURN MONODIRECTIONAL LIGHT @ 50' C-C (TYP) ON TAPERS AND RAMPS @ 100' C-C (TYP) ON TANGENTS
- (J) DIRECTIONAL INDICATOR BARRICADE WITH STEADY BURN MONODIRECTIONAL LIGHT @ 50' C-C
- (K) REL TEMP CONC BARRIER @ 12:1 ON TAPERS UNLESS OTHERWISE NOTED
- (L) IMP ATTN REL FRN TL3
- (M) TEMP EPOXY PVT MK LINE 8 (3' DASH, 9' SKIP)

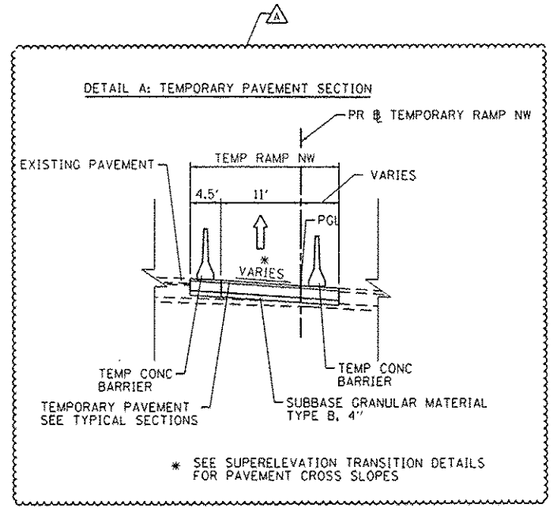

AECOM
303 EAST WACKER DRIVE, SUITE 1400
CHICAGO, IL 60601-5276
PHONE: (312) 373-7700 FAX: (312) 373-6800

D160W28-sht-Staging-Typ-03.dgn	DESIGNED - PHP	REVISED - ⚠ 05/27/2014	
USER NAME = patelaz	DRAWN - NSA	REVISED -	
PLOT SCALE = 10.0000 ' / in.	CHECKED - KCF	REVISED -	
PLOT DATE = 5/24/2014	DATE - 04/28/14	REVISED -	

STATE OF ILLINOIS
DEPARTMENT OF TRANSPORTATION

SUGGESTED STAGES OF CONSTRUCTION AND TRAFFIC CONTROL PLAN
MAINLINE STAGING 3A, 3B-1, & 3B TYPICAL SECTIONS

SCALE: NONE | SHEET 3 OF 5 SHEETS | STA. | TO STA.

F.A.I. RTE.	SECTION	COUNTY	TOTAL SHEETS	SHEET NO.
90/94/290	2013-010R	COOK	747	101
		CONTRACT NO. 60W28		
	ILLINOIS FED. AID PROJECT			

FILE PATH = pw:\\3828239-pw01.aecomnet:Local\PWECOM30\Documents\01 Americas\Transportation\60369933 Circle\Phase 1\1800 CAD\285 Roadway\Sheets\60W28 Concrete\D160W28-sht-Staging-Typ-03.dgn