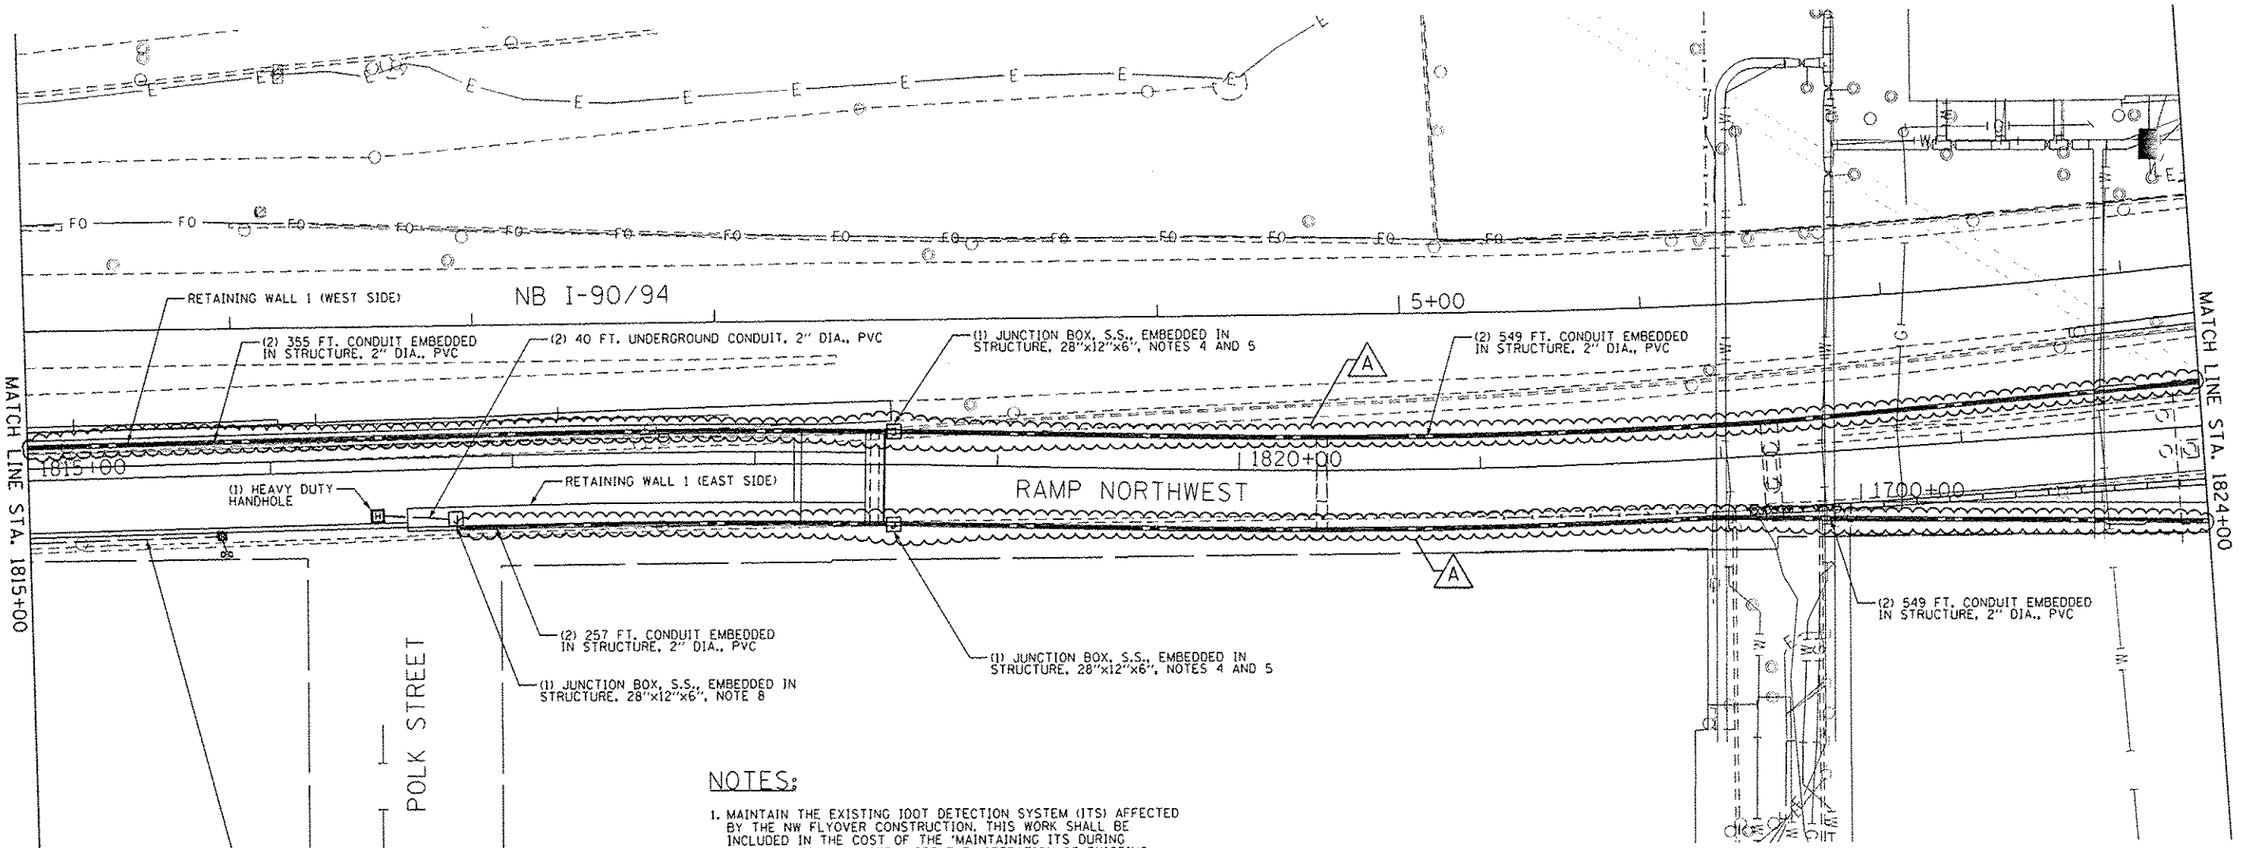


## NOTES:

1. MAINTAIN THE EXISTING IDOT DETECTION SYSTEM (ITS) AFFECTED BY THE NW FLYOVER CONSTRUCTION. THIS WORK SHALL BE INCLUDED IN THE COST OF THE 'MAINTAINING ITS DURING CONSTRUCTION' PAY ITEM. SEE THE 'OPERATION OF EXISTING TRAFFIC SURVEILLANCE/SPEED/COUNT STATIONS' SPECIAL PROVISION FOR MORE DETAILS.
2. THE EXISTING CONDUIT AND ELECTRIC CABLES ARE TO BE MAINTAINED THROUGH CONSTRUCTION. CONDUIT AND HANHOLES WILL NOT BE RELOCATED.
3. TWO 2" DIAMETER CONDUITS TO BE INSTALLED IN THE PARAPET WALL ON EACH SIDE OF THE STRUCTURE.
4. JUNCTION BOX INSTALLED IN PARAPET WALLS.
5. SEE ABUTMENT WALL DETAIL.
6. CONDUITS IN PARAPET WALL WILL CONTINUE INTO THE RETAINING WALL BARRIER RAIL.
7. TWO 2" DIAMETER CONDUITS TO BE INSTALLED IN THE BARRIER RAIL IN EACH RETAINING WALL.
8. JUNCTION BOX INSTALLED IN BARRIER RAILS.
9. TWO 2" DIA. CONDUITS IN BARRIER RAIL TO TRANSITION TO HEAVY DUTY HANDHOLE.

N

0 30 60

SCALE: 1"=30'

AECOM
303 EAST WACKER DRIVE, SUITE 1400
CHICAGO, IL 60601-5276
PHONE: (312) 373-1100 FAX: (312) 373-6800

| | | | |
|---|---|---|---|
| D160W28-sht-ITS-04 | DESIGNED - GWS | REVISED - A 5/27/2014 | |
| USER NAME = myersc | DRAWN - CAM | REVISED - | |
| PLOT SCALE = 60.0000 ' / in. | CHECKED - JDG | REVISED - | |
| PLOT DATE = 5/21/2014 | DATE - 04/28/14 | REVISED - | |

**STATE OF ILLINOIS**
**DEPARTMENT OF TRANSPORTATION**

**PROPOSED ITS PLAN**
**RAMP NORTHWEST**

SCALE: 1"=30' | SHEET 4 OF 9 SHEETS | STA. 1815+00 TO STA. 1824+00

| F.A.I. RTE. | SECTION | COUNTY | TOTAL SHEETS | SHEET NO. |
|---|---|---|---|---|
| 90/94/290 | 2013-010R | COOK | 747 | 311 |
| | | CONTRACT NO. 60W28 | | |
| | ILLINOIS FED. AID PROJECT | | | |

FILE PATH = part\328839-pw01.aecomnet.net\Local\PW\AECOM280\Documents\01 Americas\Transportation\60269938 Circle\Phase II\D&B\CAD\D&B Roadway\Sheets\D160W28-sht-ITS-04