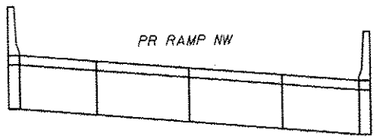

STA. 1836+23

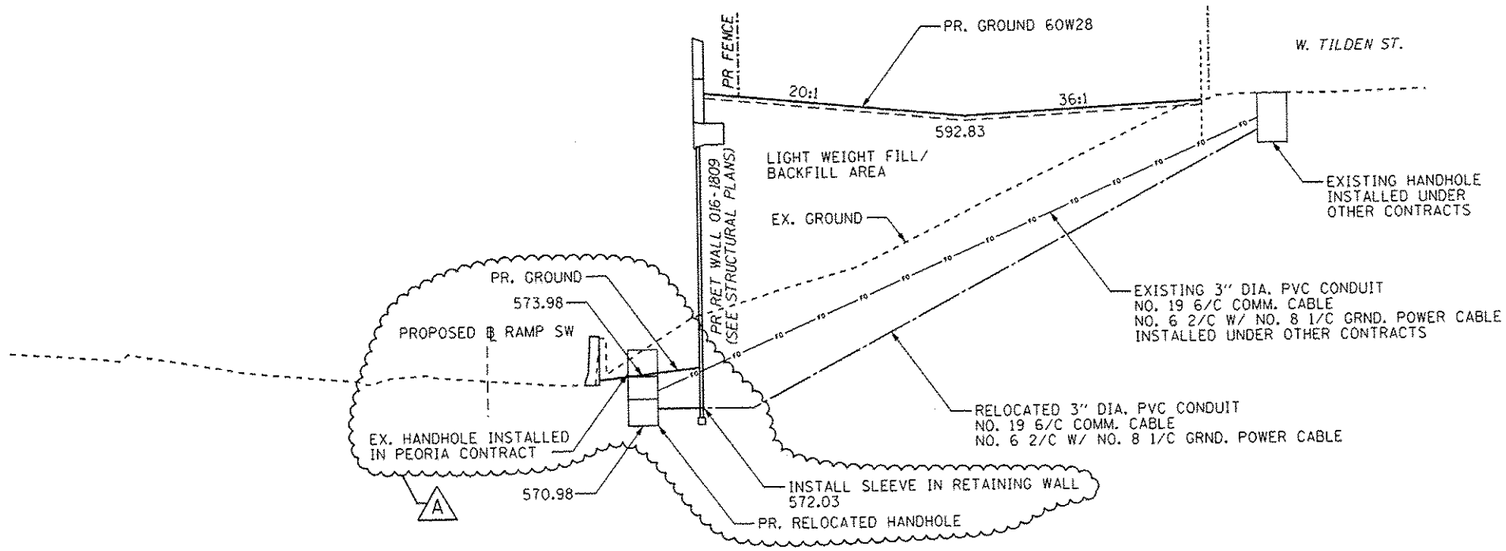

RETAINING WALL 40 DETAIL

A

AECOM
303 EAST WACKER DRIVE, SUITE 1400
CHICAGO, IL 60601-1576
PHONE: (312) 373-7700 FAX: (312) 373-6800

D160W28-sht-ITS-09E	DESIGNED - GWS	REVISED - A 5/27/2014
USER NAME = myerac	DRAWN - CAM	REVISED -
PLOT SCALE = 617.1428 ' / in.	CHECKED - JDC	REVISED -
PLOT DATE = 5/21/2014	DATE - 04/28/14	REVISED -

STATE OF ILLINOIS
DEPARTMENT OF TRANSPORTATION

ITS DETAILS
CONDUIT THROUGH RETAINING WALL 40 DETAIL

SCALE: NO SCALE | SHEET 9E OF 9 SHEETS | STA. | TO STA.

F.A.I. RTE.	SECTION	COUNTY	TOTAL SHEETS	SHEET NO.
90/94/290	2013-010R	COOK	747	316E
		CONTRACT NO. 60W28		
		ILLINOIS FED. AID PROJECT		

FILE PATH = path\\388829-pwint.aecomonline.local\PWECOM80\Documents\01 Americas\Transportation\60289938 Cycle3\Phase III\606W28.CADD\06 Roadway Sheets\606W29.Cover.\D160W28-sht-ITS-09E