NOTES:

1. TUNNELING OPERATIONS SHALL BE PERFORMED DURING MOT STAGE 3B-2.

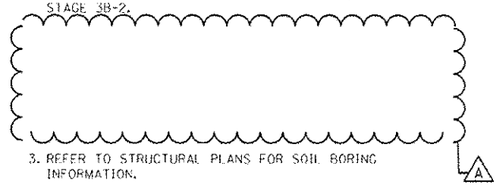

3. REFER TO STRUCTURAL PLANS FOR SOIL BORING INFORMATION.

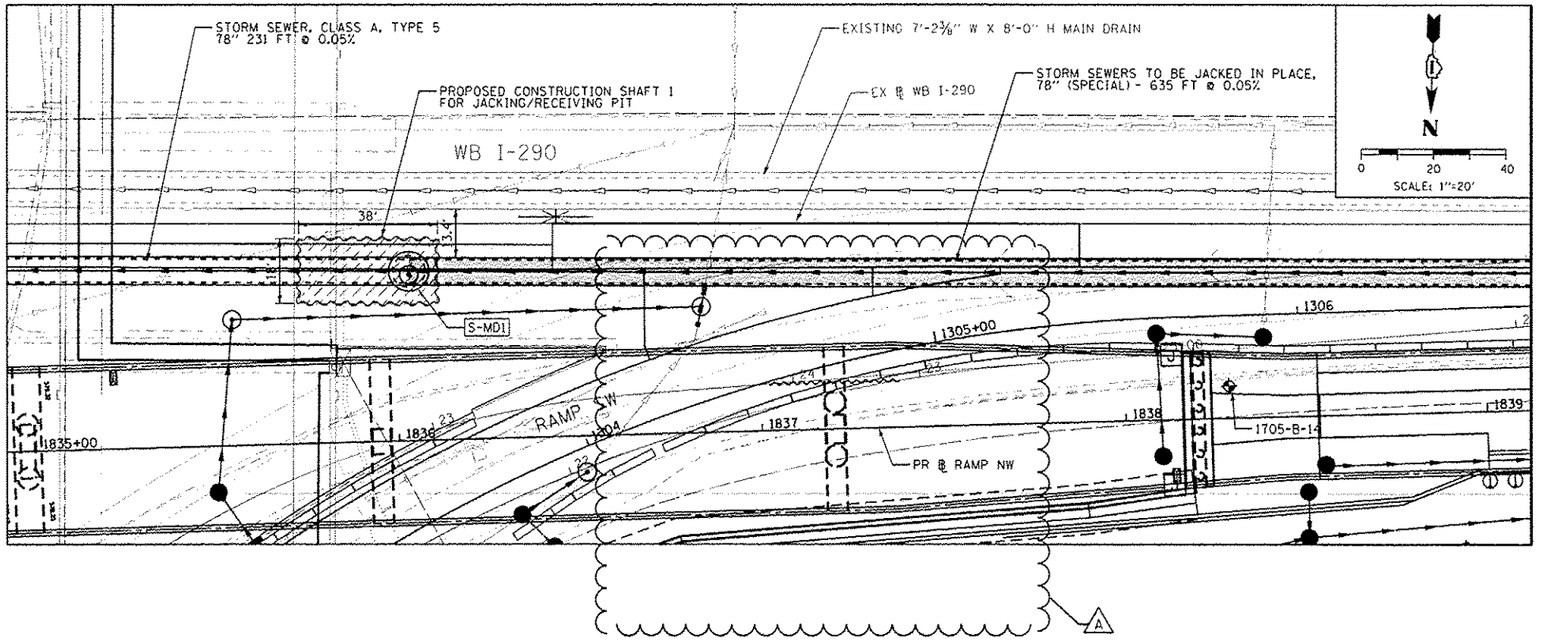

MATCHLINE SEE BELOW

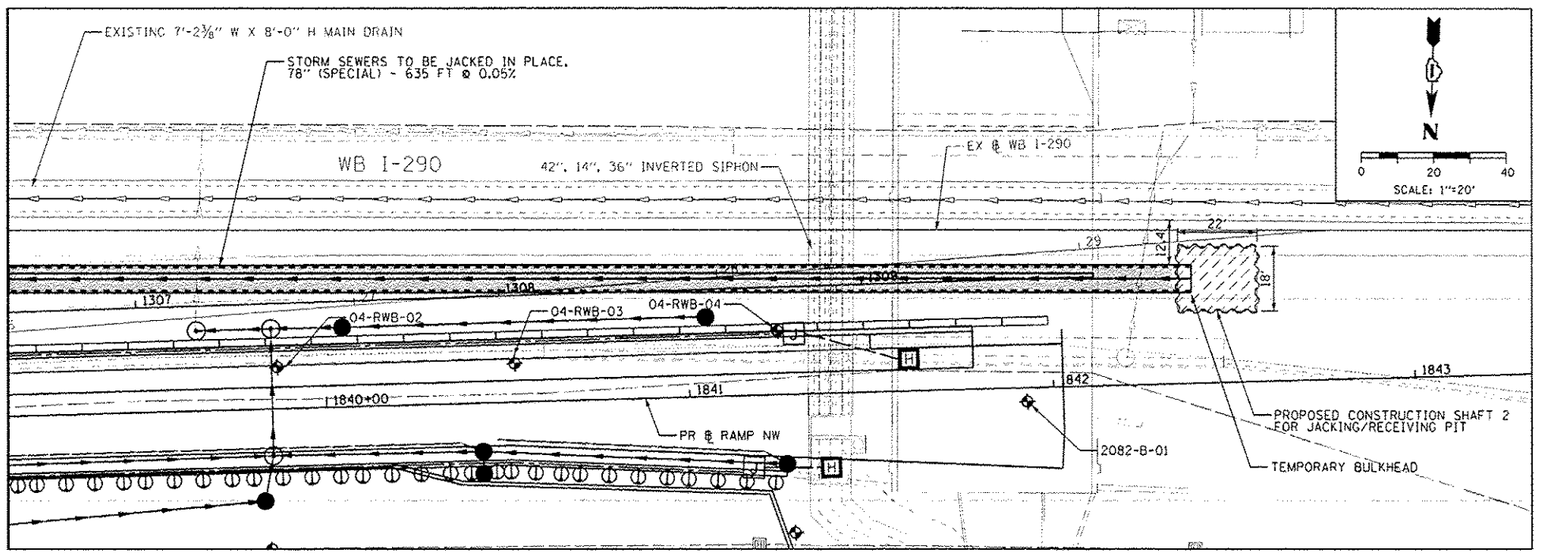

AECOM 303 EAST WACKER DRIVE, SUITE 1600 CHICAGO, IL 60601-5276 PHONE: (312) 373-7700 FAX: (312) 373-6800	060W28-sht-Drain-Detail.dgn	DESIGNED - DMS	REVISED - ⚠ 5/27/2014	STATE OF ILLINOIS DEPARTMENT OF TRANSPORTATION	DRAINAGE DETAILS
	USER NAME = schmanskis	DRAWN - DMS	REVISED -		
	PLOT SCALE = 40.0000 ' / in.	CHECKED - EEY	REVISED -		
	PLOT DATE = 5/27/2014	DATE - 04/28/14	REVISED -		SCALE: 1"=20' SHEET 1 OF 2 SHEETS STA. TO STA.

F.A.I. RTE.	SECTION	COUNTY	TOTAL SHEETS	SHEET NO.
90/94/290	2013-010R	COOK	747	645
		CONTRACT NO. 60W28		
		ILLINOIS FED. AID PROJECT		

FILE PATH = p:\1288039-pw-milleroncentralne-lead\P&ECONDOC\Documents\01 Americas\I-290\Phase I\I-290_COD-205-Roads\Sheets\60W28\Drainage\060W28-sht-Drain-Detail.dgn