NOTES:

EXISTING UTILITIES SHOWN ARE FOR LATERAL REFERENCE ONLY. THE CONTRACTOR IS RESPONSIBLE FOR IDENTIFYING ALL EXISTING SEWERS AND UTILITIES PRIOR TO CONSTRUCTION. THE CONTRACTOR SHALL REFER TO THE UTILITY LOCATION PLANS FOR ADDITIONAL UTILITY INFORMATION.

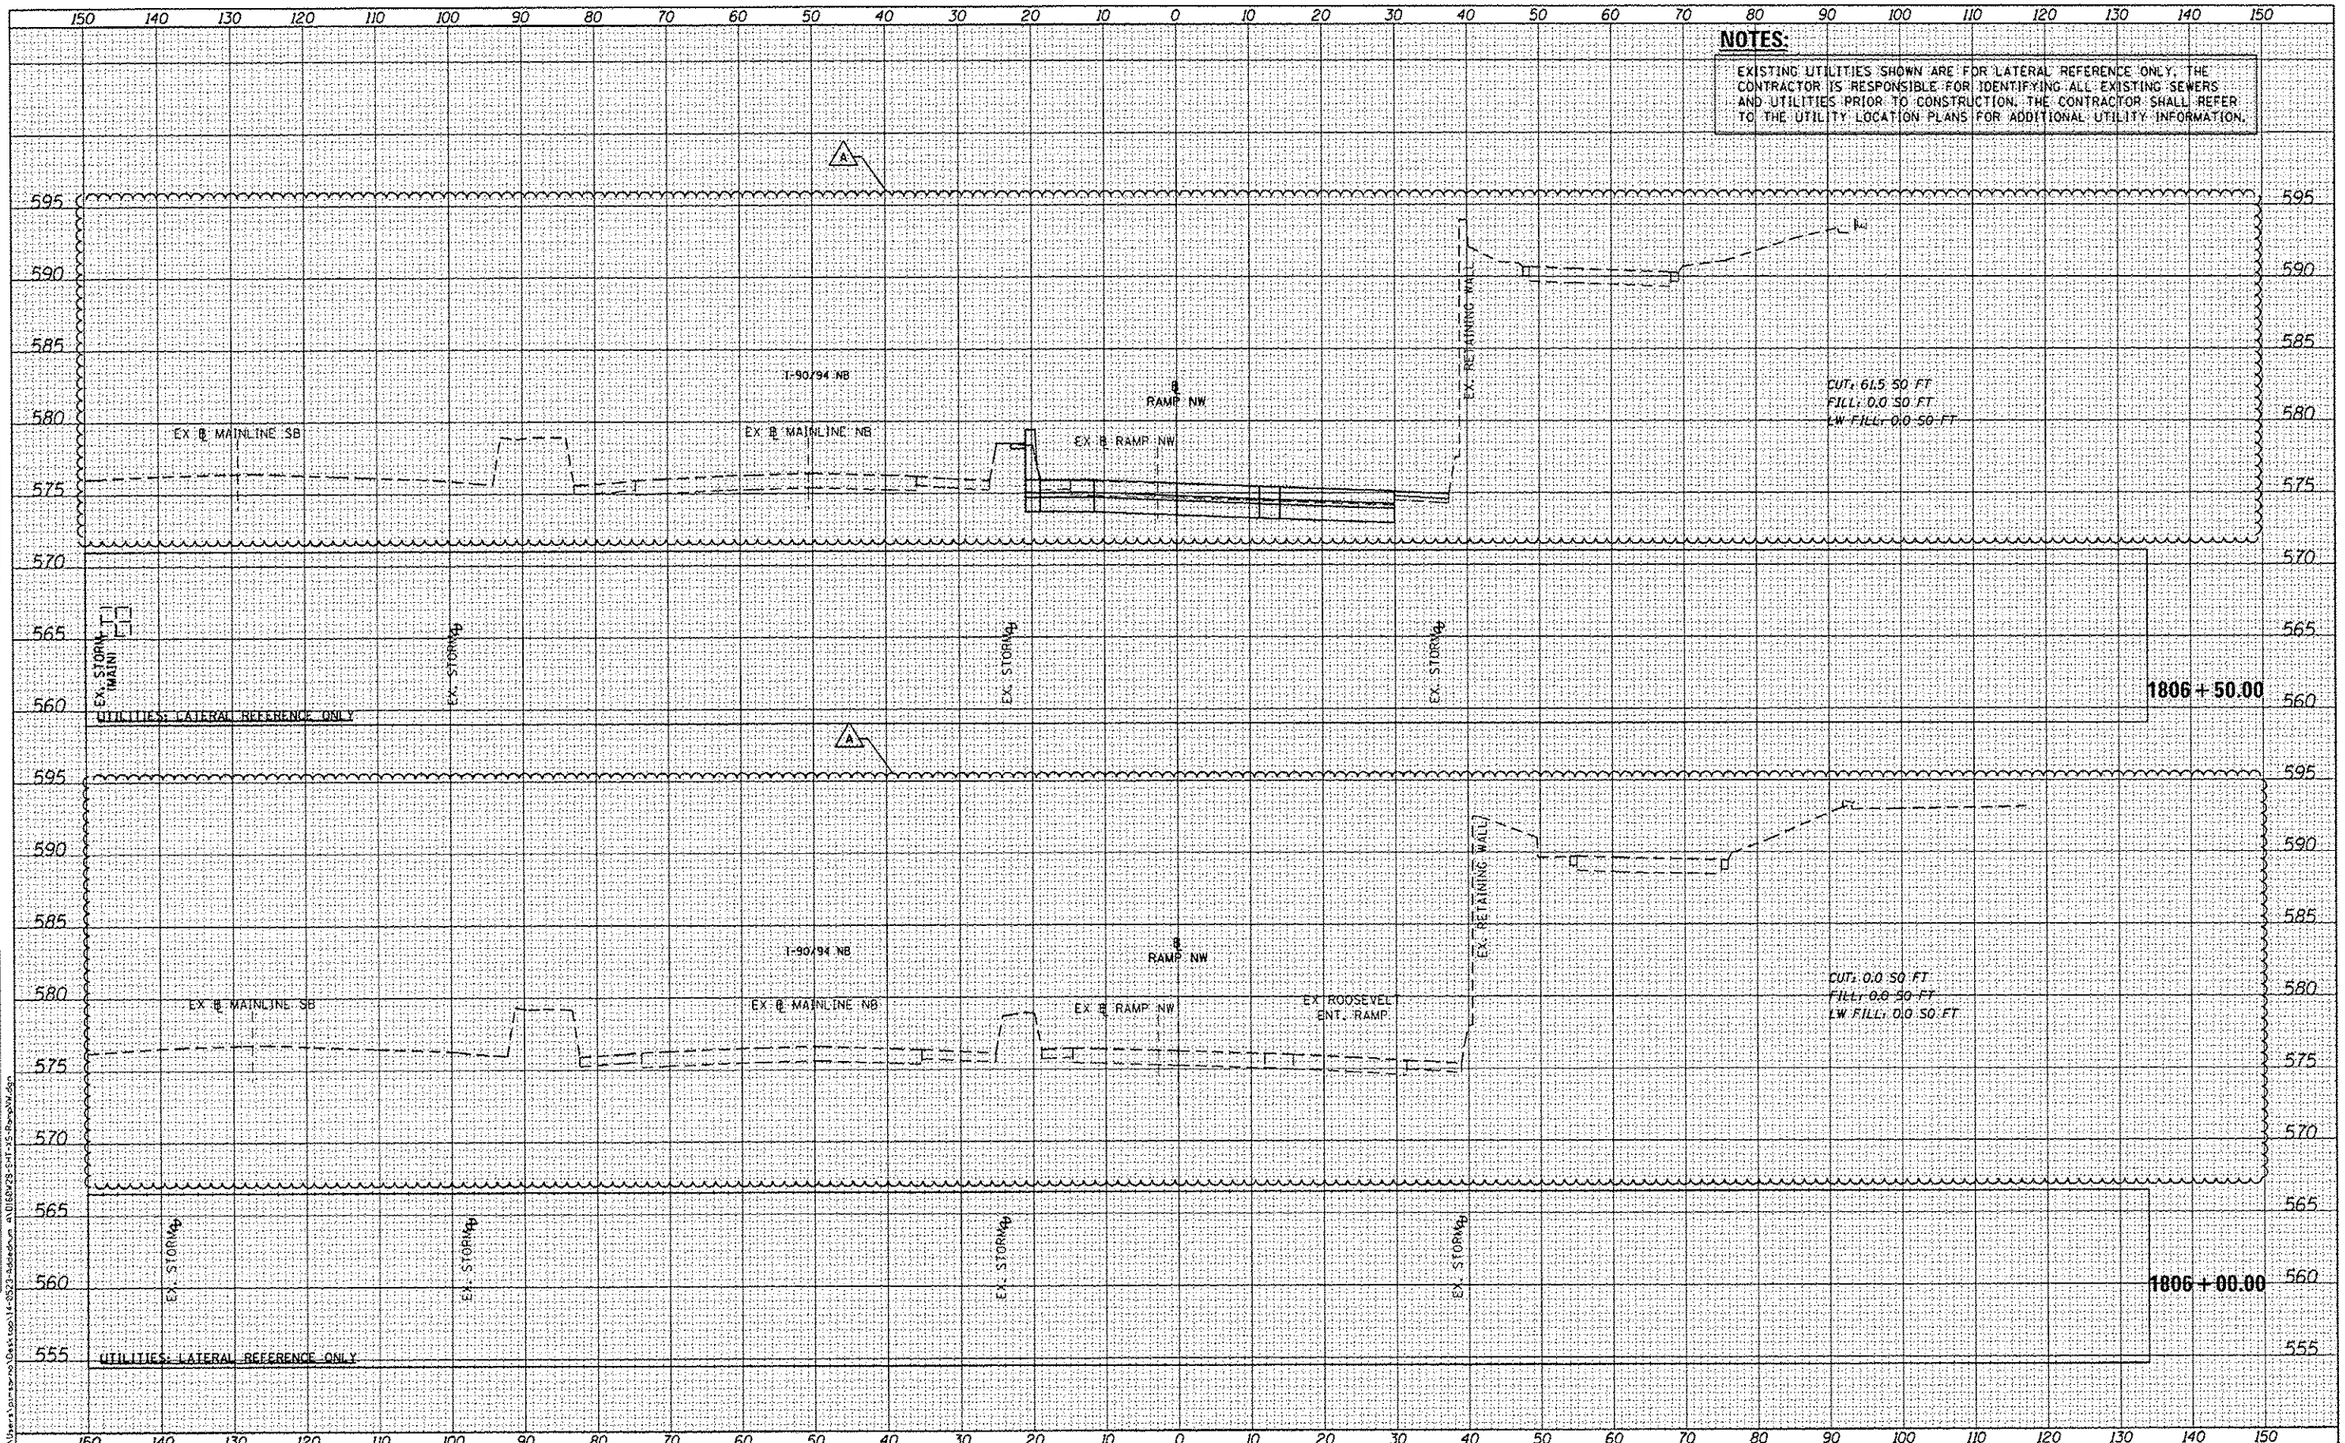

AECOM 303 EAST WACKER DRIVE, SUITE 1400 CHICAGO, IL 60601-5276 PHONE: (312) 373-7700 FAX: (312) 373-6800	DESIGNED - KAM	REVISED - ⚠ 5/27/2014	STATE OF ILLINOIS DEPARTMENT OF TRANSPORTATION
D160W28-SHT-XS-RampNW.dgn	DRAWN - KAM	REVISED -	
USER NAME = pingerno	CHECKED - KCF	REVISED -	
PLOT SCALE = 20.0000 ' / in.	DATE - 04/28/14	REVISED -	
PLOT DATE = 5/23/2014			

CROSS SECTIONS RAMP NW

SCALE: 1:5V,1:10H | SHEET 05 OF 51 SHEETS | STA. 1806+00.00 TO STA. 1806+50.00

F.A.I. RTE.	SECTION	COUNTY	TOTAL SHEETS	SHEET NO.
90/94/290	2013-010R	COOK	747	650
		CONTRACT NO. 60W28		
	ILLINOIS	FED. AID PROJECT		

FILE PATH = C:\Users\pingerno\Desktop\14-05523-Addendum_4\D160W28-SHT-XS-RampNW.dgn

FINAL SURVEY / ORIGINAL SURVEY — NOTE BOOK — NO. — SURVEYED — PLOTTED — TEMPLATE — AREAS CHECKED — BY — DATE