SIGN DETAIL

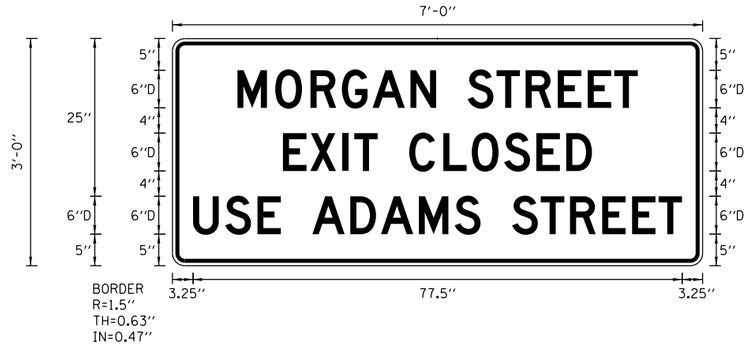

SIGN NUMBER	TC-SGN-05	
WIDTH x HGHT.	7'-0" x 3'-0"	
BORDER WIDTH	0.63"	
CORNER RADIUS	1.5"	
MOUNTING	Ground	
BACKGROUND	TYPE:	Reflective
	COLOR:	Orange
LEGEND/BORDER	TYPE:	Reflective
	COLOR:	Black/Black

SYMBOL	ROT	X	Y	WID	HT

LETTER POSITIONS (X)																					LENGTH	SERIES/SIZE
M	O	R	G	A	N	S	T	R	E	E	T											D 2000
10.3	16.3	21.9	26.9	31.7	37.7	46.8	51.4	56	61.1	65.8	70										63.4	6
E	X	I	T	C	L	O	S	E	D													D 2000
17.5	21.8	26.9	28.8	37.5	42.9	47.4	52.6	57.7	62.4												49	6
U	S	E	A	D	A	M	S	S	T	R	E	E	T									D 2000
3.3	8.4	13.5	22.2	28.2	33	39	44.7	53.8	58.4	63	68.1	72.8	77								77.5	6

AECOM
303 EAST WACKER DRIVE, SUITE 1400
CHICAGO, IL 60601-5276
PHONE: (312) 373-7700 FAX: (312) 373-6800

D160W28-sht-Detour-Sign-Det-02.dgn	DESIGNED - AFC	REVISED -	
USER NAME = chua	DRAWN - NSA	REVISED -	
PLOT SCALE = 2.0000 ' / in.	CHECKED - KCF	REVISED -	
PLOT DATE = 4/27/2014	DATE - 04/28/14	REVISED -	

STATE OF ILLINOIS
DEPARTMENT OF TRANSPORTATION

DETOUR PLAN
TEMPORARY INFORMATION SIGNING

SCALE: NTS | SHEET 2 OF 2 SHEETS | STA. TO STA.

F.A.I. RTE.	SECTION	COUNTY	TOTAL SHEETS	SHEET NO.
90/94/290	2013-010R	COOK	747	92
		CONTRACT NO. 60W28		
	ILLINOIS	FED. AID PROJECT		

FILE PATH = C:\Users\Chua\Desktop\60W28-Post Final\DETOURS\D160W28-sht-Detour-Sign-Det-02.dgn