NOTES:

EXISTING UTILITIES SHOWN ARE FOR LATERAL REFERENCE ONLY. THE CONTRACTOR IS RESPONSIBLE FOR IDENTIFYING ALL EXISTING SEWERS AND UTILITIES PRIOR TO CONSTRUCTION. THE CONTRACTOR SHALL REFER TO THE UTILITY LOCATION PLANS FOR ADDITIONAL UTILITY INFORMATION.

SEE RETAINING WALL PLANS FOR LIMITS OF STRUCTURE EXCAVATION AND LIGHTWEIGHT CELLULAR CONCRETE FILL. LIGHTWEIGHT CELLULAR CONCRETE FILL SHOWN ON CROSS SECTIONS IS FOR INFORMATION ONLY.

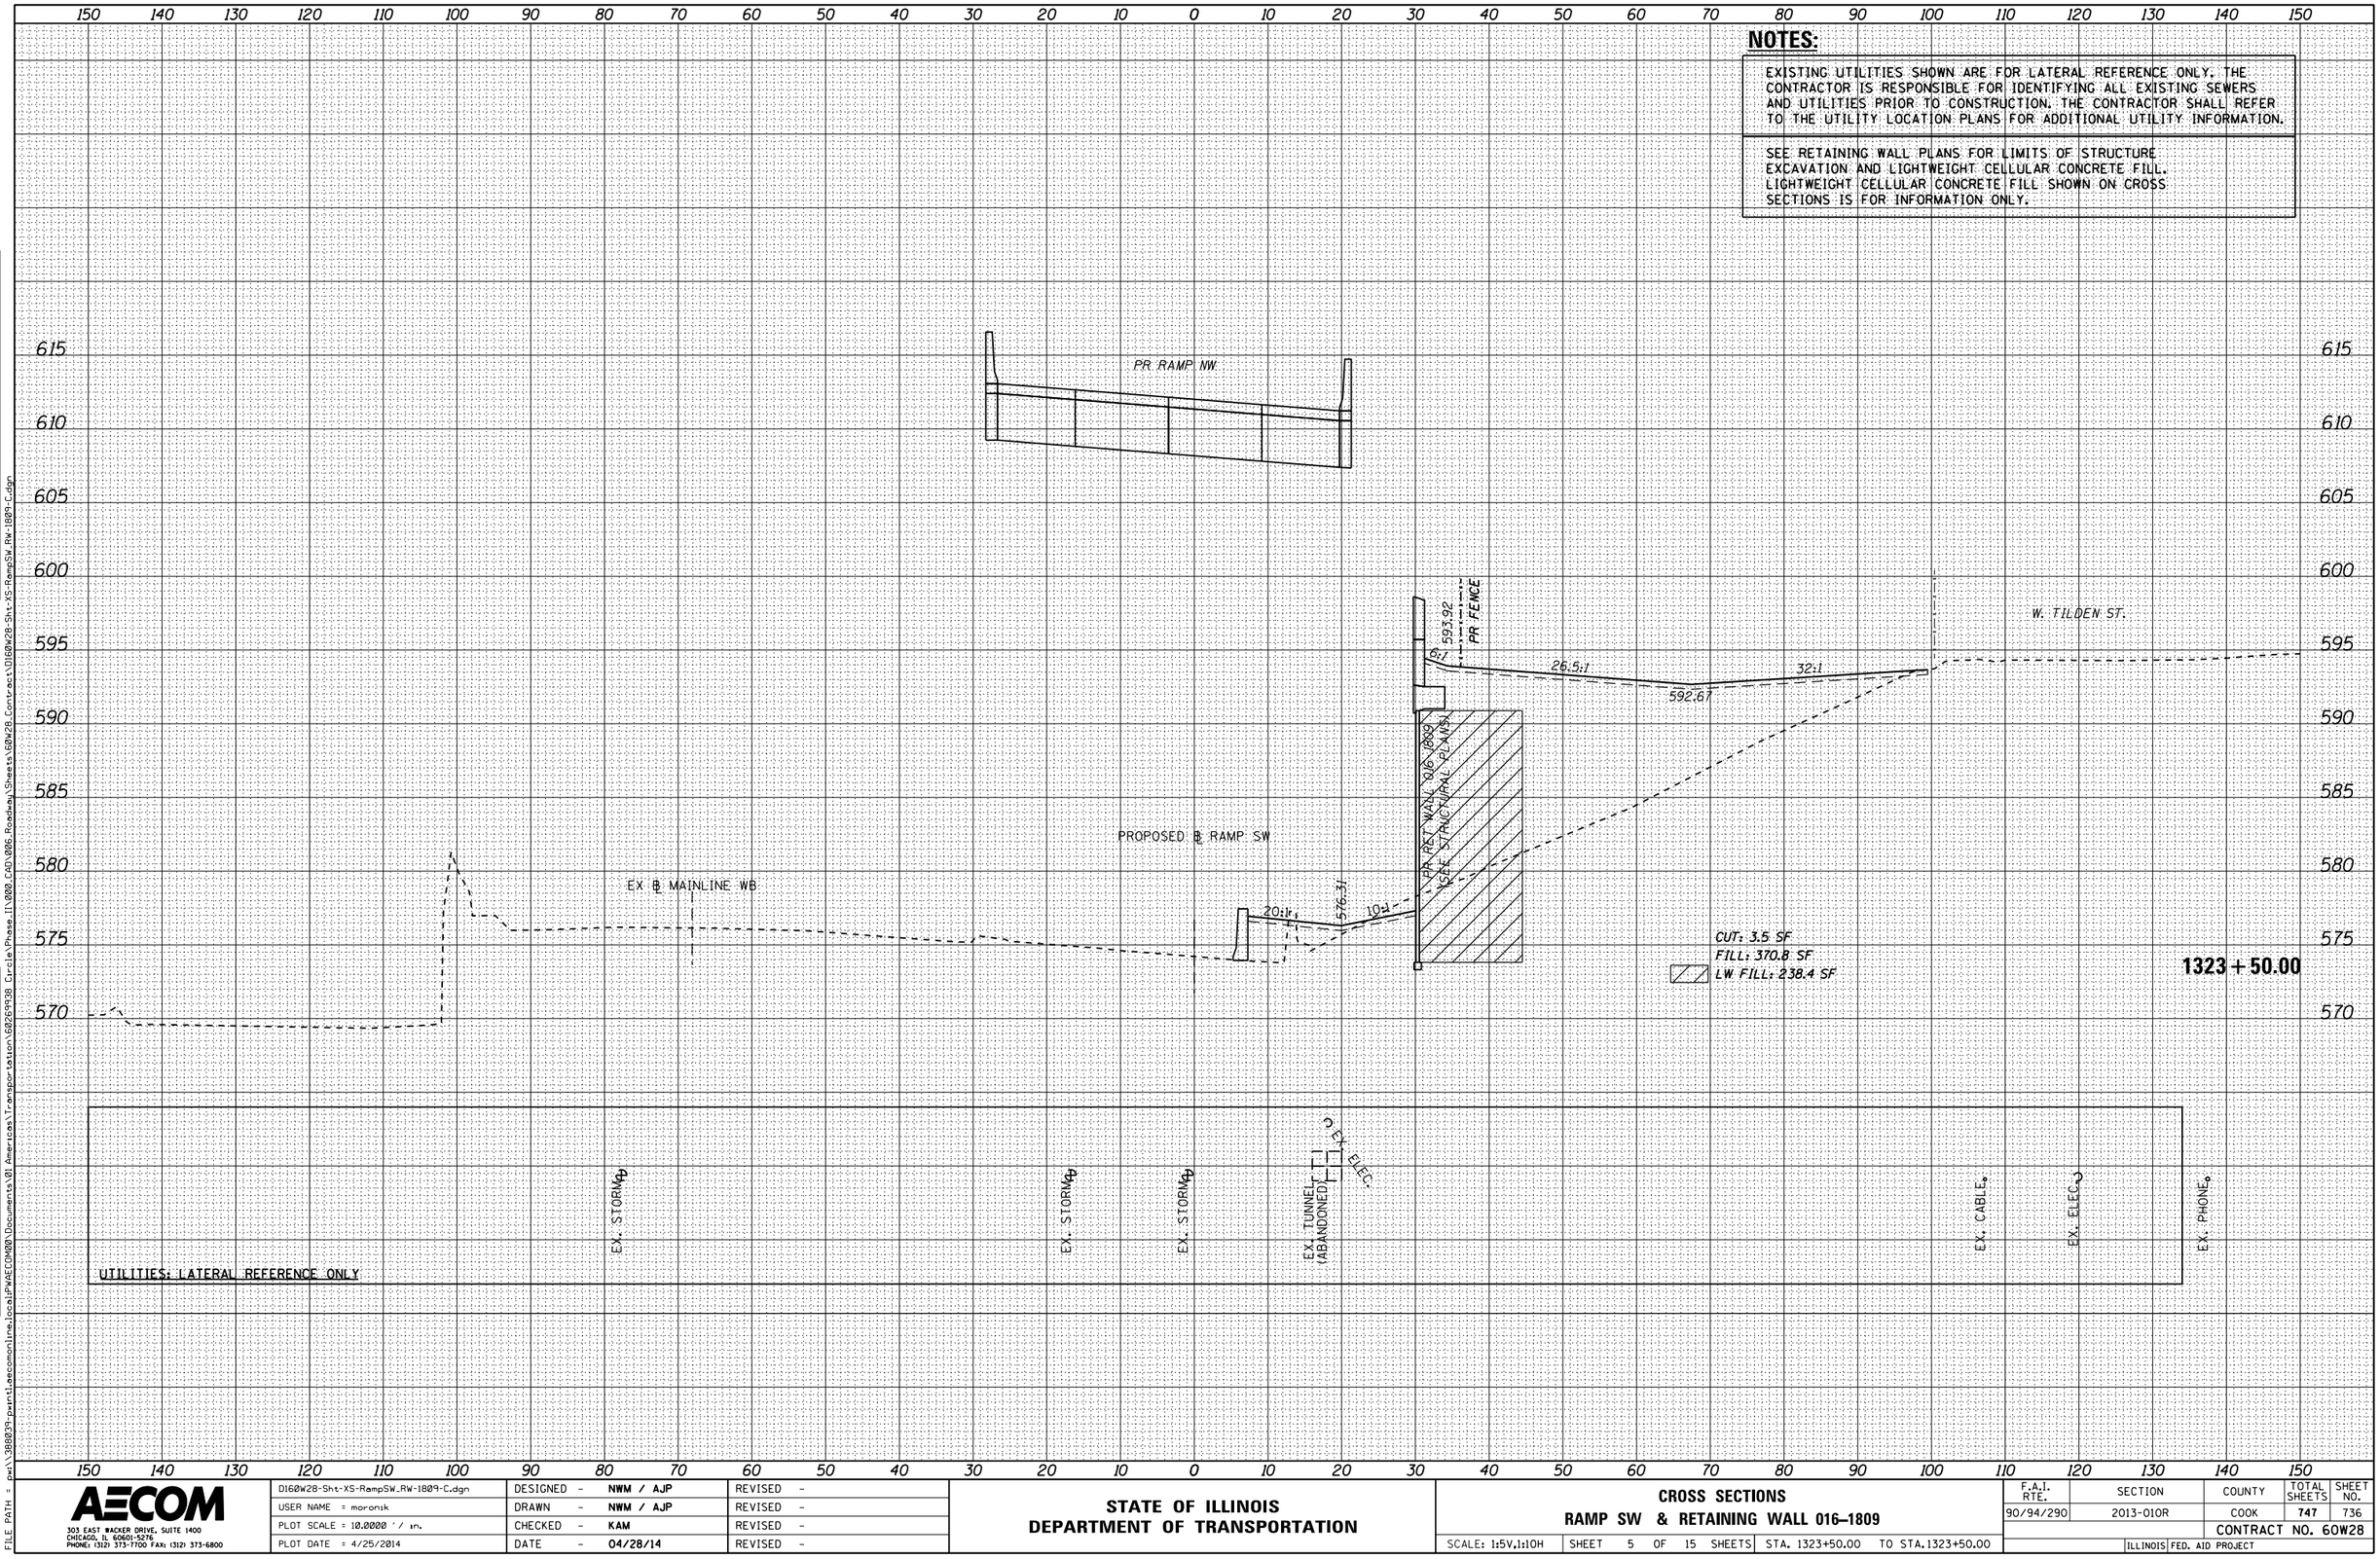

FINAL SURVEY — NOTE BOOK — NO. — SURVEYED — PLOTTED — TEMPLATE — AREAS — AREAS CHECKED — BY — DATE

ORIGINAL SURVEY — NOTE BOOK — NO. — SURVEYED — PLOTTED — TEMPLATE — AREAS — AREAS CHECKED — BY — DATE

FILE PATH = pw:\\388039-pwint1.aecomonline.local\PWAECOM001\Documents\01 Americas\Transportation\60269938 Circle\Phase II\000 CAD\006 Roadway\Sheets\60W28 Contract\D160W28-Sht-XS-RampSW_RW-1809-C.dgn

AECOM 303 EAST WACKER DRIVE, SUITE 1400 CHICAGO, IL 60601-5276 PHONE: (312) 373-7700 FAX: (312) 373-6800	D160W28-Sht-XS-RampSW_RW-1809-C.dgn	DESIGNED - NWM / AJP	REVISED -	**STATE OF ILLINOIS DEPARTMENT OF TRANSPORTATION**
	USER NAME = moronik	DRAWN - NWM / AJP	REVISED -	
	PLOT SCALE = 10.0000 ' / in.	CHECKED - KAM	REVISED -	
	PLOT DATE = 4/25/2014	DATE - 04/28/14	REVISED -	

CROSS SECTIONS
RAMP SW & RETAINING WALL 016-1809

SCALE: 1:5V,1:10H | SHEET 5 OF 15 SHEETS | STA. 1323+50.00 | TO STA.1323+50.00

F.A.I. RTE.	SECTION	COUNTY	TOTAL SHEETS	SHEET NO.
90/94/290	2013-010R	COOK	747	736
		CONTRACT NO. 60W28		
	ILLINOIS FED. AID PROJECT			