•REF-s+g2b

F.A.P. RTE.	SECTION	COUNTY	TOTAL SHEETS	SHEET NO.
866	4N-1	LAKE	165	47
STA. 0+687		TO STA. 1+250		
FED. ROAD DIST. NO. 1		ILLINOIS	FED. AID PROJECT	

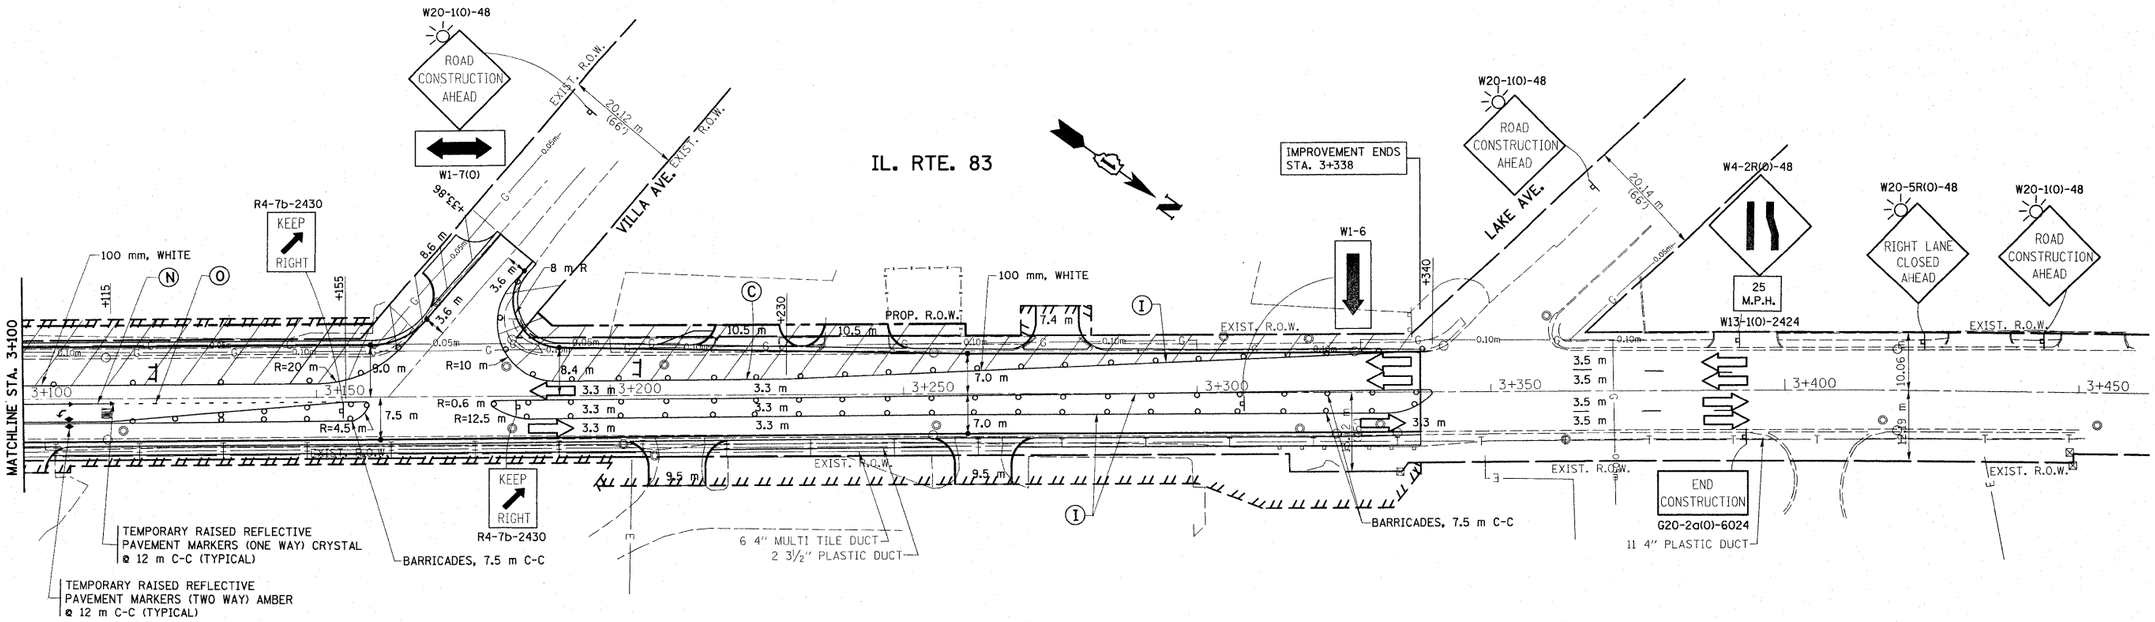

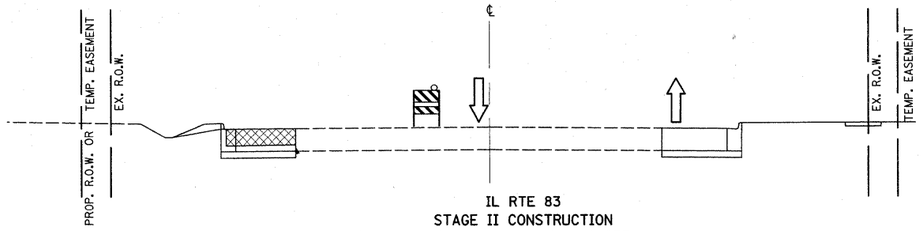

IL RTE 83
STAGE II CONSTRUCTION
SEE TYPICAL SECTION SHEET

REVISIONS	
NAME	DATE

ILLINOIS DEPARTMENT OF TRANSPORTATION

IL. RTE. 83 (MILWAUKEE AVE.)
IL. RTE. 132 (GRAND AVE.)
STAGE II
SUGGESTED TRAFFIC CONTROL AND STAGES OF CONSTRUCTION

SCALE: DRAWN BY

DATE: 11/9/2009 CHECKED BY

11/9/2009
c:\pw_work\PWIDOT\BAUERDL\d0108076\PI04498-staging2.dgn
bauerdl