•REF-edr4
•REF-pdr4

F.A.P. RTE.	SECTION	COUNTY	TOTAL SHEETS	SHEET NO.
866	4N-1	LAKE	165	60
STA. 2+575		TO STA. 2+800		
FED. ROAD DIST. NO. 1		ILLINOIS	FED. AID PROJECT	

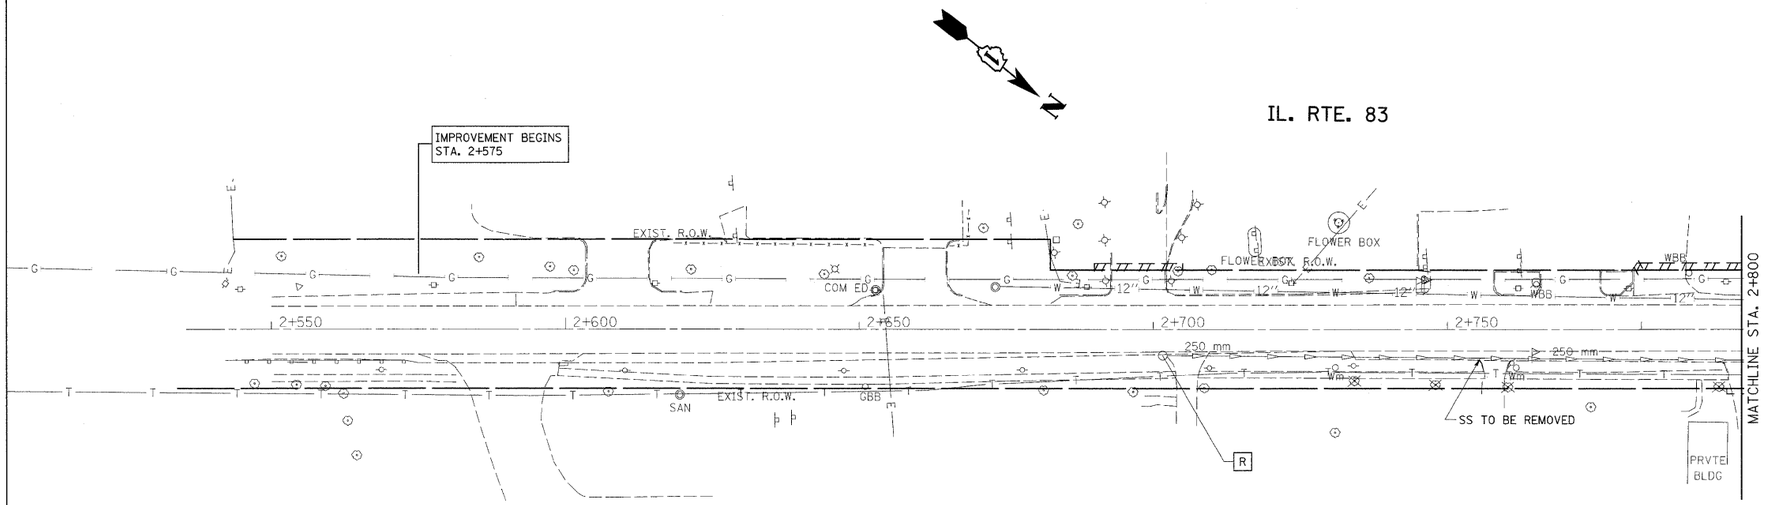

EXISTING

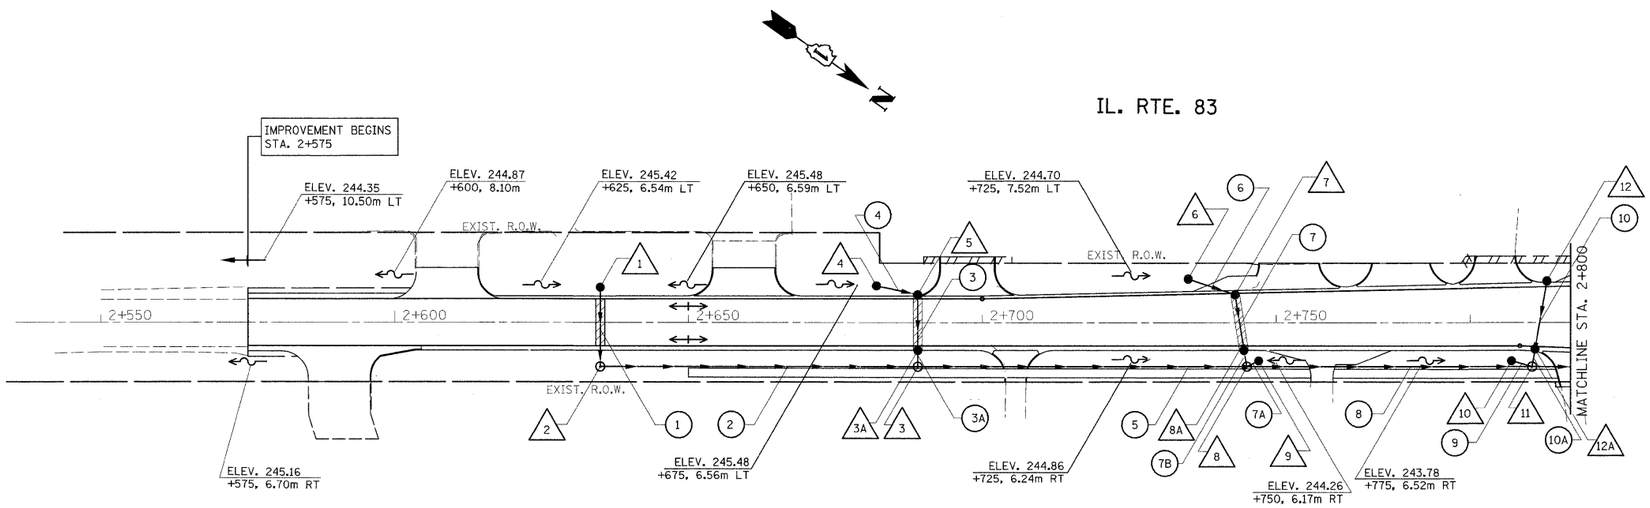

PROPOSED

REVISIONS	
NAME	DATE

ILLINOIS DEPARTMENT OF TRANSPORTATION

DRAINAGE PLAN
ILL. RTE 83 @ ILL RTE 132

SCALE:
DRAWN BY
DATE: 2/5/2010
CHECKED BY

2/5/2010
C:\pw_work\PWIDOT\ILISZEKRF\d0108089\PI04498-sht-drain2.dgn
ilszekrf