*REF-edr1
*REF-pdr1

F.A.P. RTE.	SECTION	COUNTY	TOTAL SHEETS	SHEET NO.
866	4N-1	LAKE	165	63
STA. 0+687		TO STA. 0+950		
FED. ROAD DIST. NO. 1		ILLINOIS	FED. AID PROJECT	

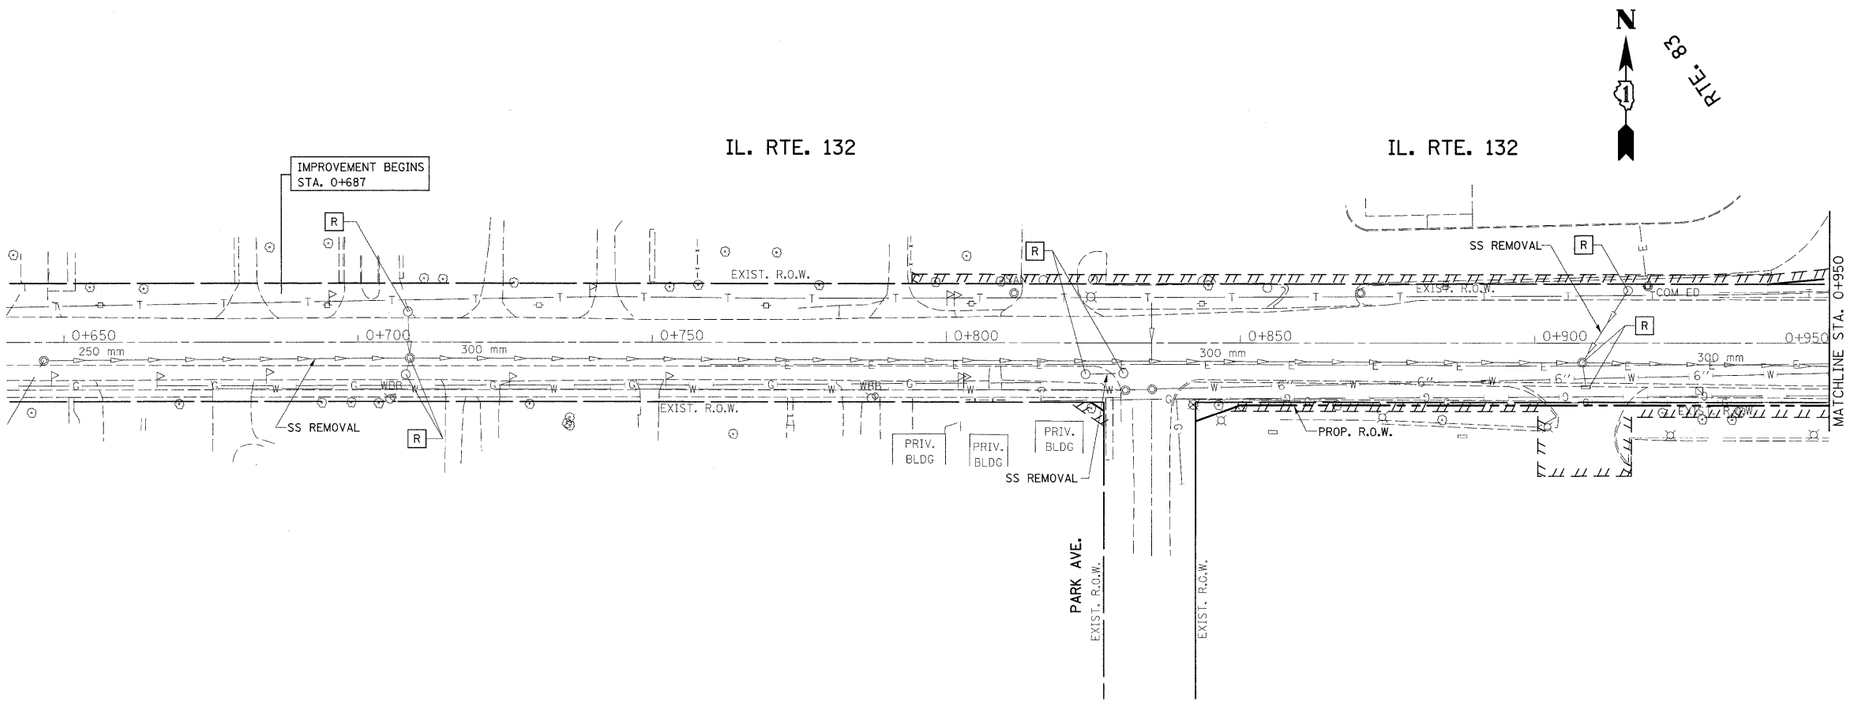

EXISTING

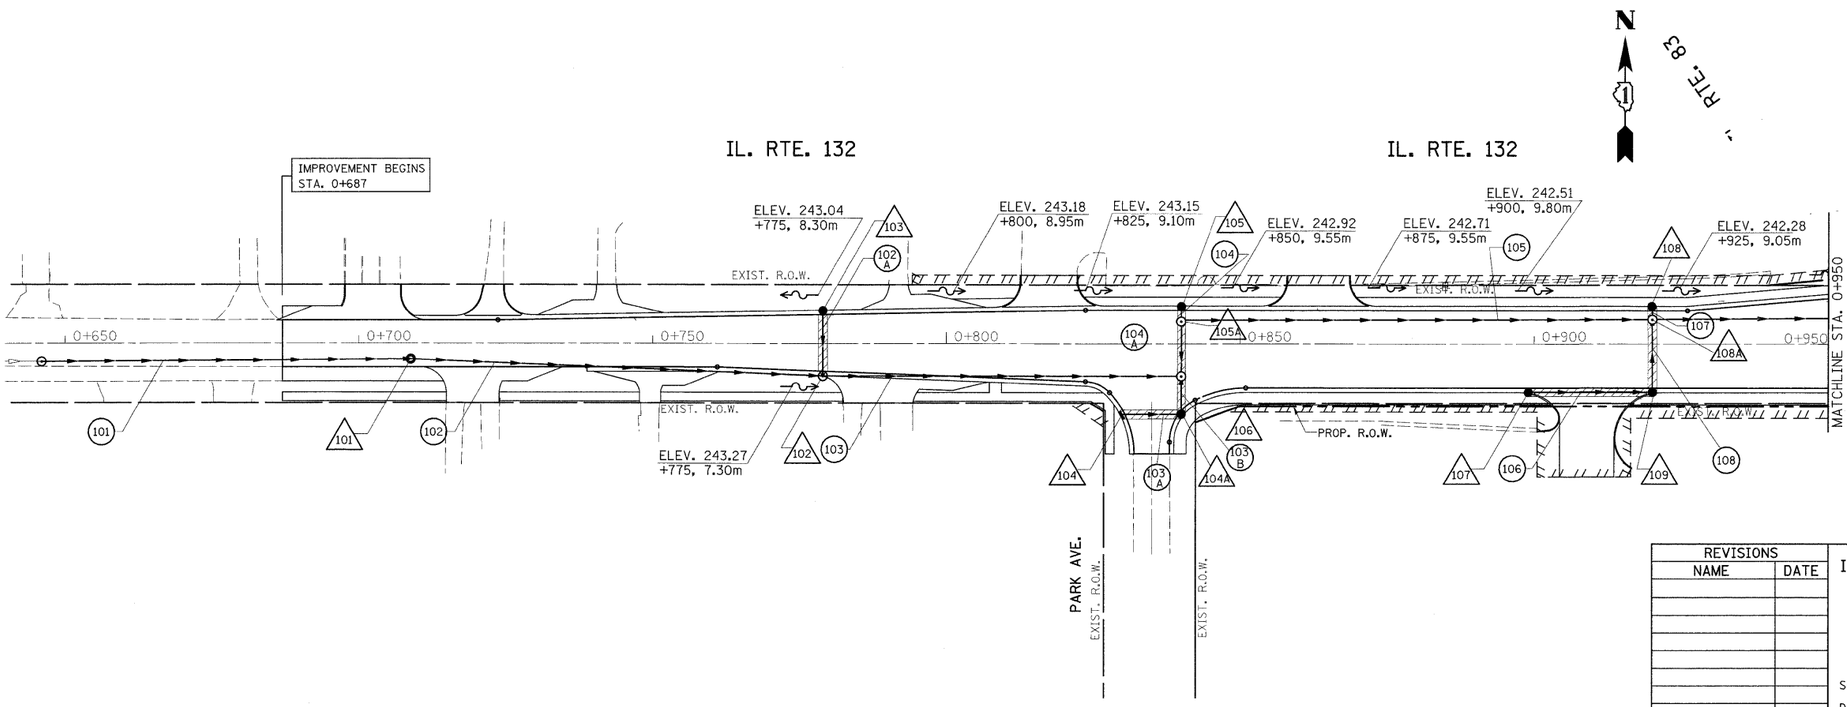

PROPOSED

REVISIONS	
NAME	DATE

ILLINOIS DEPARTMENT OF TRANSPORTATION

DRAINAGE PLAN
ILL. RTE 83 @ ILL RTE 132

SCALE:
DRAWN BY
DATE: 2/5/2010
CHECKED BY

2/5/2010
C:\dw_work\PWIDOT\USZEKRF\d0108089\PI0449B-sht-drain2.dgn
lluszekrf