F.A.P. RTE.	SECTION	COUNTY	TOTAL SHEETS	SHEET NO.
866	4N-1	LAKE	165	145
STA. 2+850		TO STA. 2+915		
FED. ROAD DIST. NO. _		ILLINOIS	FED. AID PROJECT	

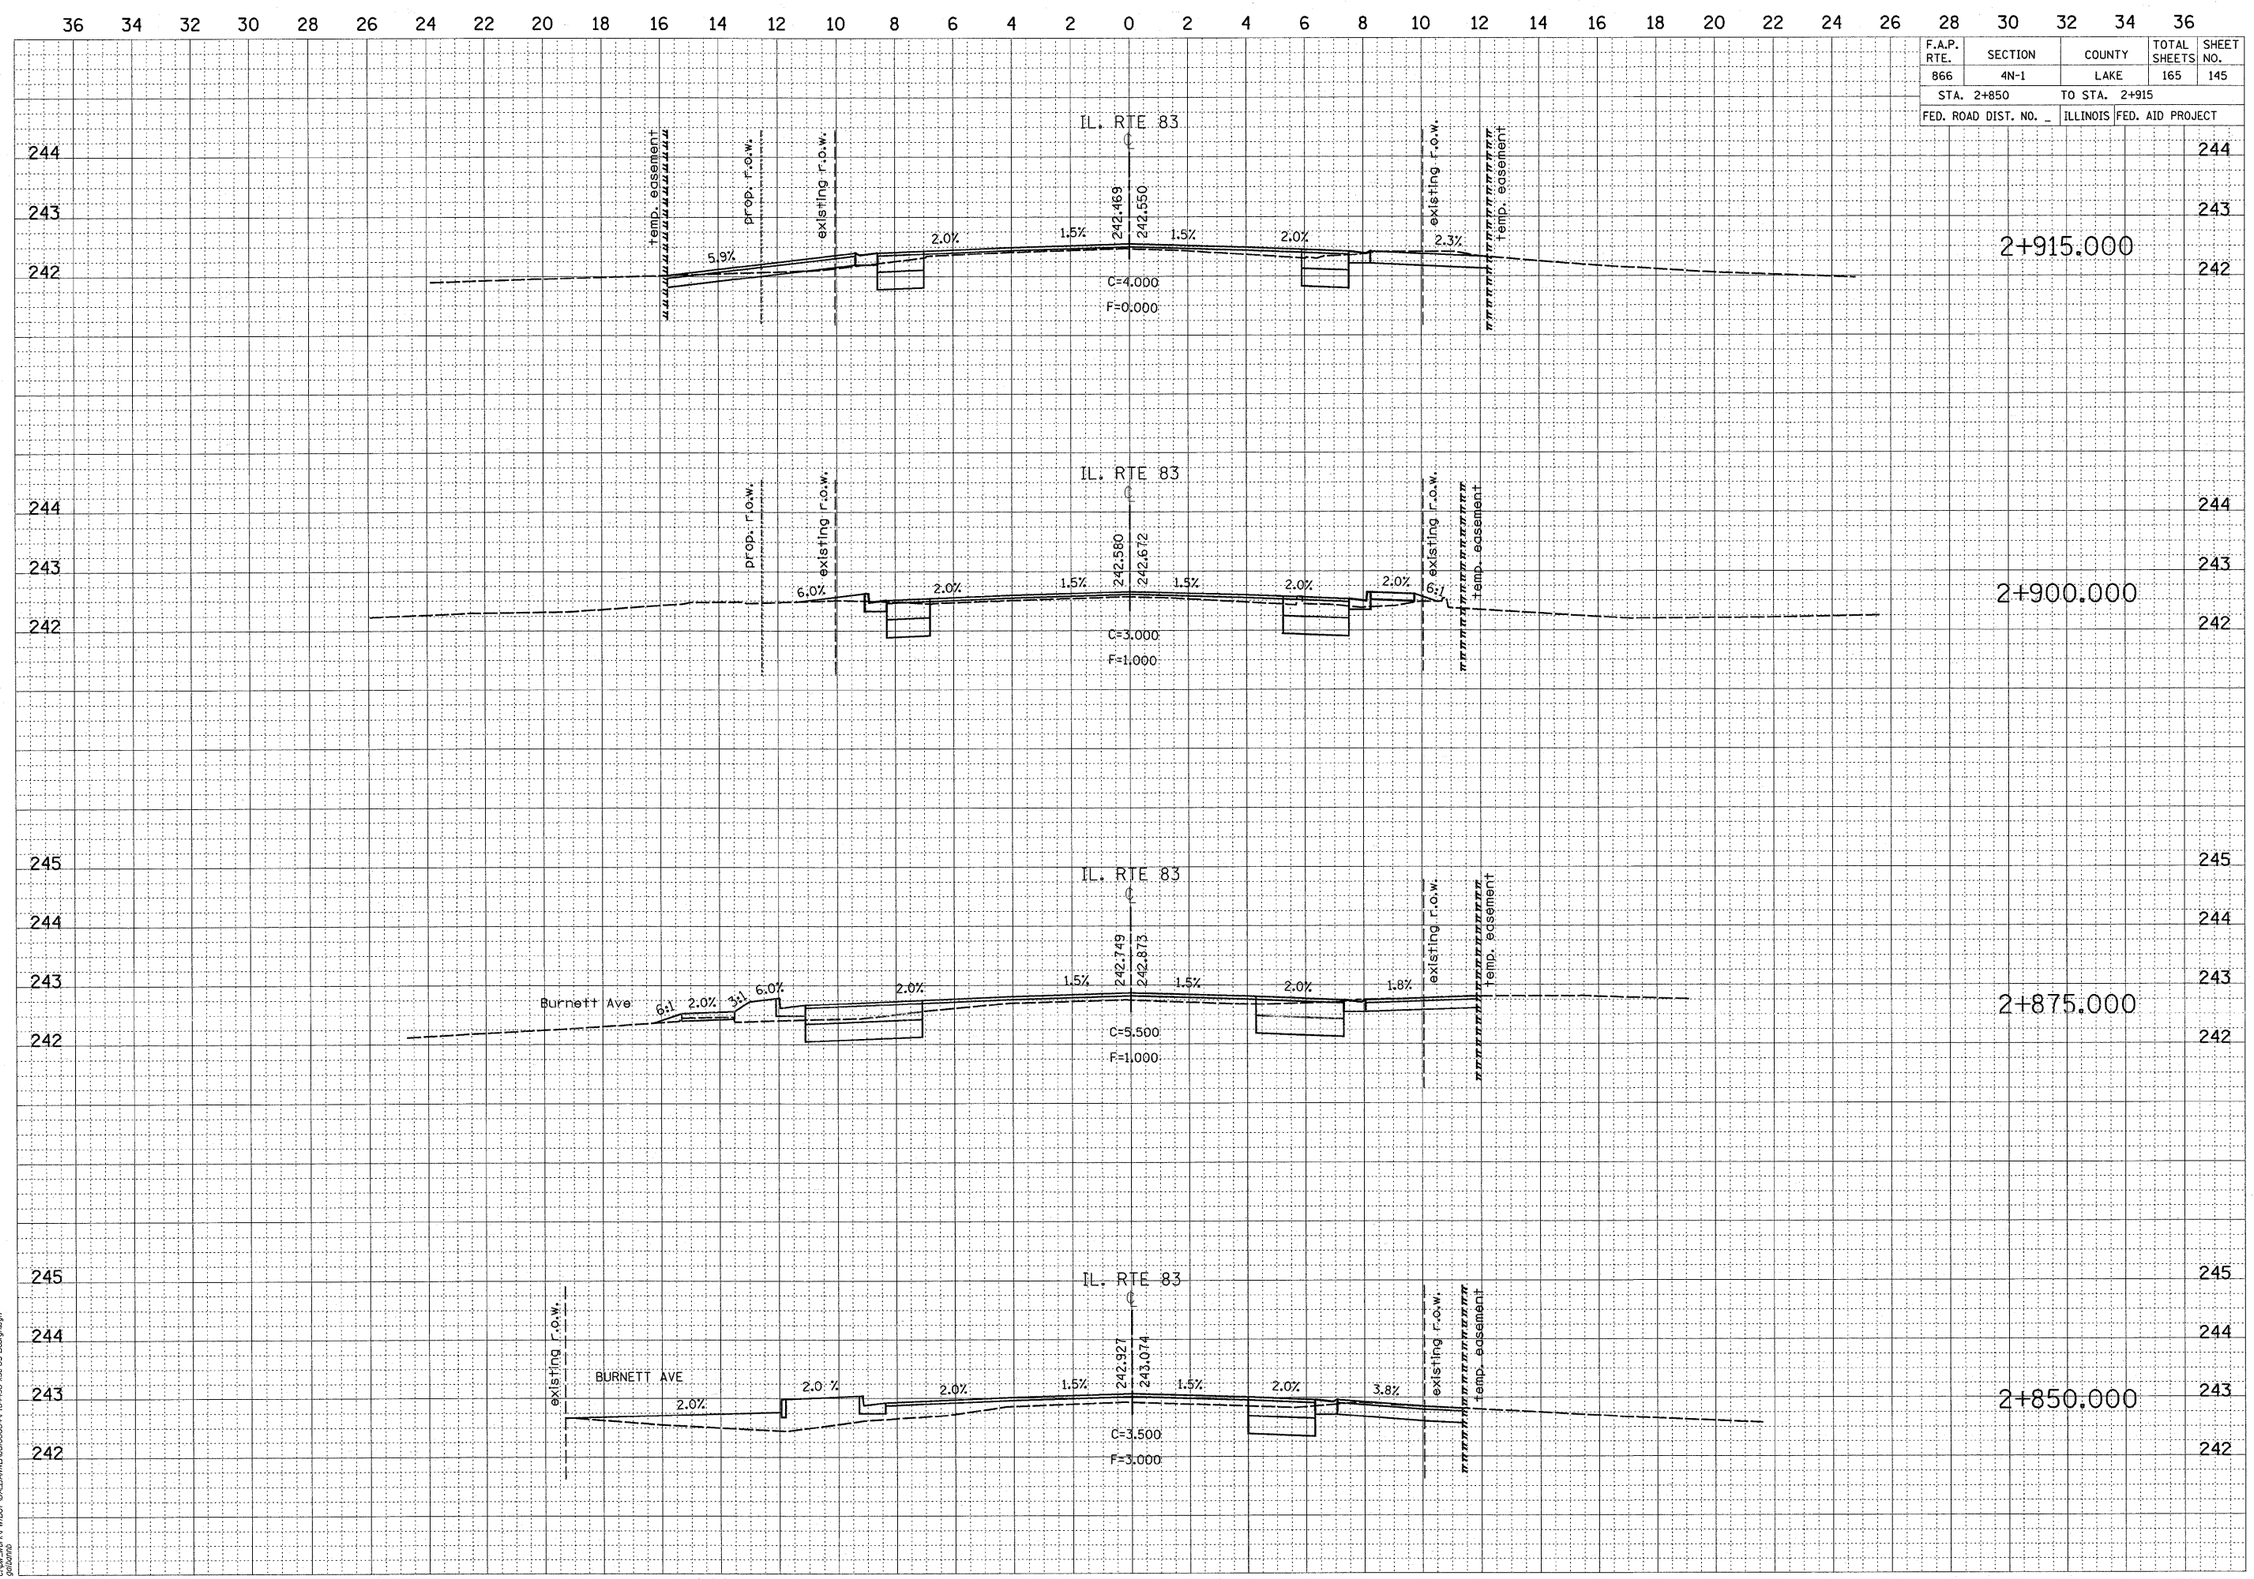

FINAL SURVEY | NOTE BOOK NO. | SURVEYED | PLOTTED | TEMPLATE | AREAS | AREAS CHECKED | BY | DATE

ORIGINAL SURVEY | NOTE BOOK NO. | SURVEYED | PLOTTED | TEMPLATE | AREAS | AREAS CHECKED | BY | DATE

3/12/2010
c:\pw_work\PWIDOT\GALBANNB\d0108064\P104498-xsc-83-Design.dgn
galbannb