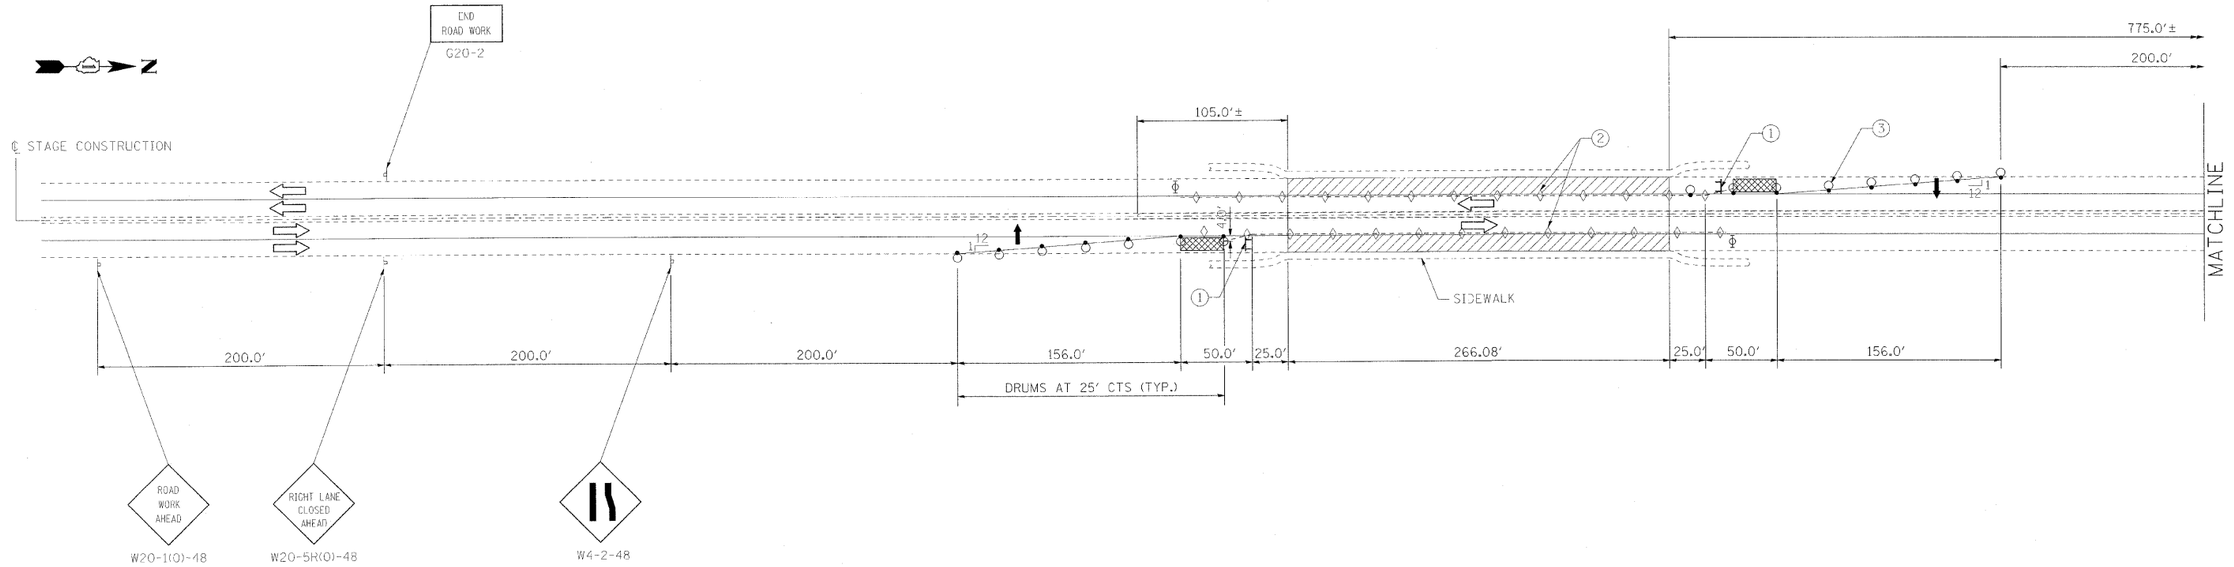

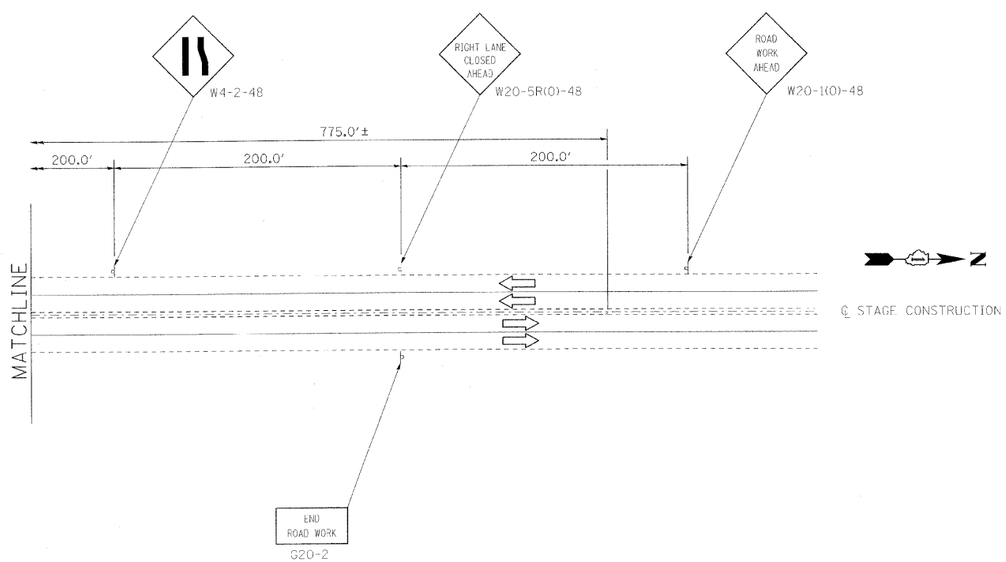

PAVEMENT STRIPING LEGEND

① TYPE III BARRICADE TO BE PLACED WHEN NO WORK IS BEING PERFORMED

② BARRIER WALL MARKER AT 25' CTS SEE STANDARD 704001 & 635011

③ CONES, DRUMS, OR BARRICADES AT 6' CENTERS IN TAPER

SYMBOL LEGEND

- ARROW BOARD
- CONE, DRUM OR BARRICADES
- SIGN ON PORTABLE OR PREEMINENT SUPPORT
- WORK AREA
- BARRICADE OR DRUM WITH FLASHING LIGHT
- TYPE III BARRICADE WITH FLASHING LIGHTS
- TEMPORARY IMPACT ATTENUATOR
- DRUM WITH STEADY BURNING LIGHT
- DOUBLE VERTICAL PANEL
- ---------- TEMPORARY CONCRETE BARRIER
- CRYSTAL BIDIRECTIONAL BARRIER WALL/GUARDRAIL MARKER

NOTES:

1. REFER TO SUGGESTED TRAFFIC CONTROL AND STAGING PLAN I FOR NOTES.

FILE NAME = 0180359-sht-staging.dgn	USER NAME = IDOT\eng)	DESIGNED - J.M. HAMELKA	REVISED -
		DRAWN - B. VOORIC	REVISED -
	PLOT SCALE = 50.0000 ' / in.	CHECKED - J.W. KOONCE	REVISED -
	PLOT DATE = 2/1/2010	DATE - JANUARY, 2010	REVISED -

STATE OF ILLINOIS
DEPARTMENT OF TRANSPORTATION

EAST RIVER ROAD AT I-90 KENNEDY EXPRESSWAY
SUGGESTED TRAFFIC CONTROL AND STAGING PLAN – STAGE II

SCALE: 1"=50' | SHEET NO. OF SHEETS | STA. TO STA.

F.A.U. RTE.	SECTION	COUNTY	TOTAL SHEETS	SHEET NO.
2729	1617-I-1	COOK	13	4
		CONTRACT NO. 60J69		
	ILLINOIS FED. AID PROJECT			