STATE OF ILLINOIS
DEPARTMENT OF TRANSPORTATION

* Order a(E) & a_1(E) bars full length. Cut to fit skew and use remainder of bars in opposite end.

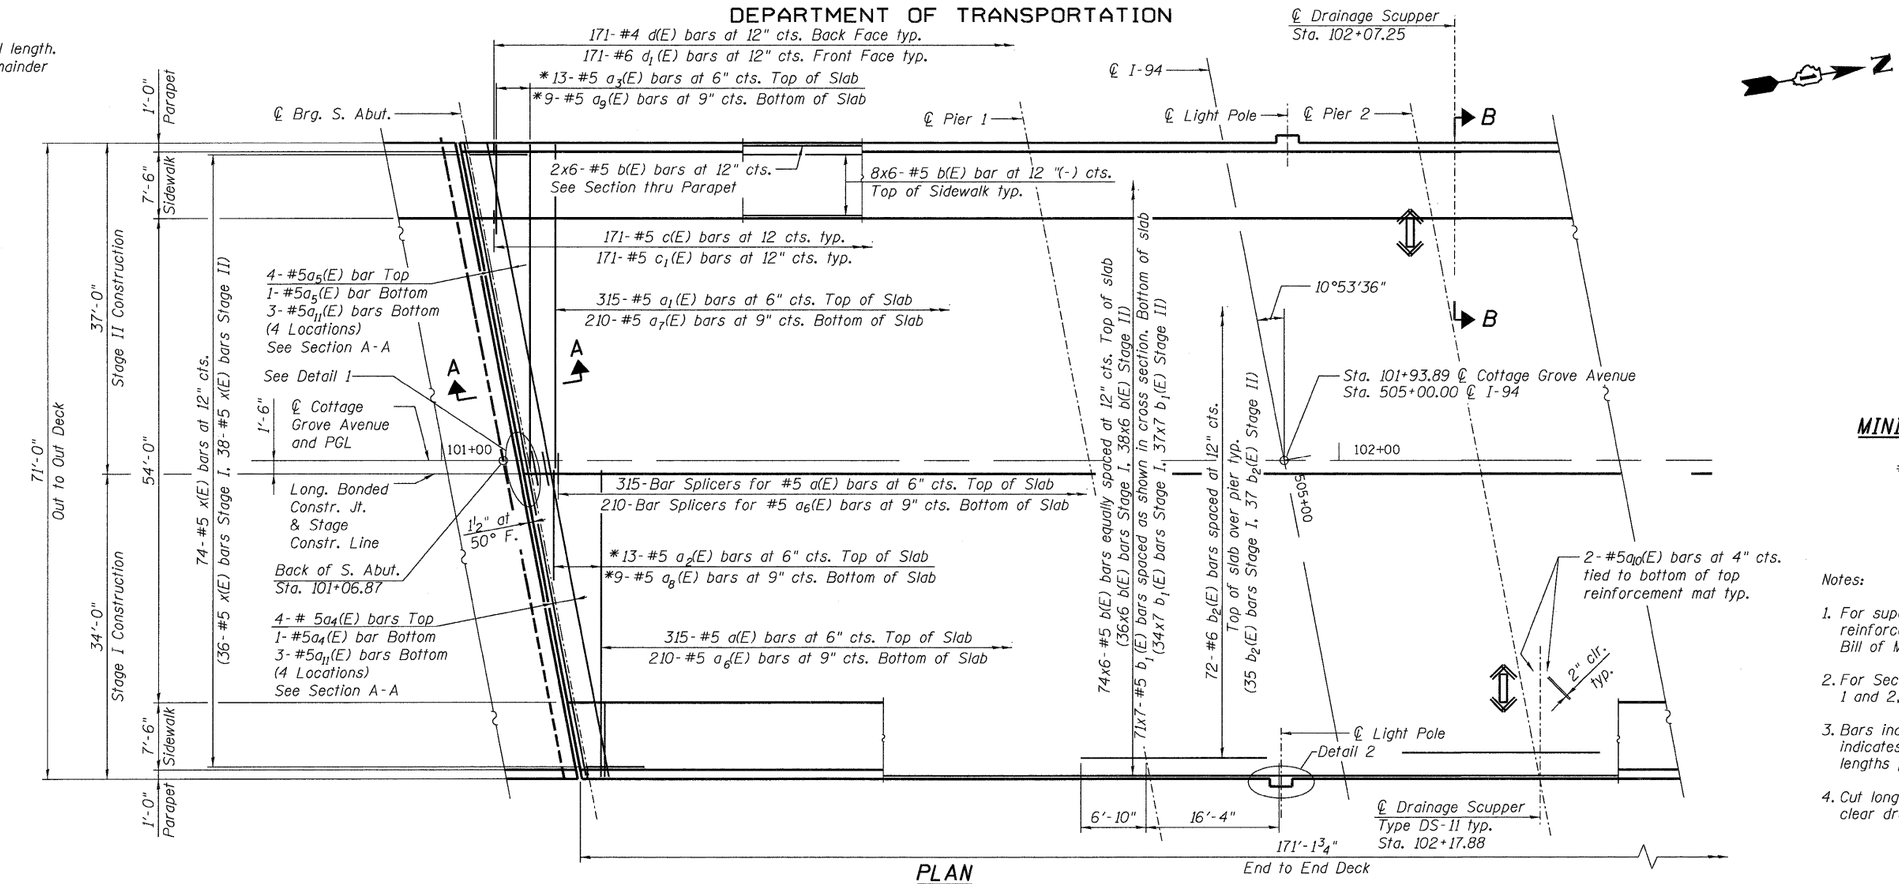

PLAN

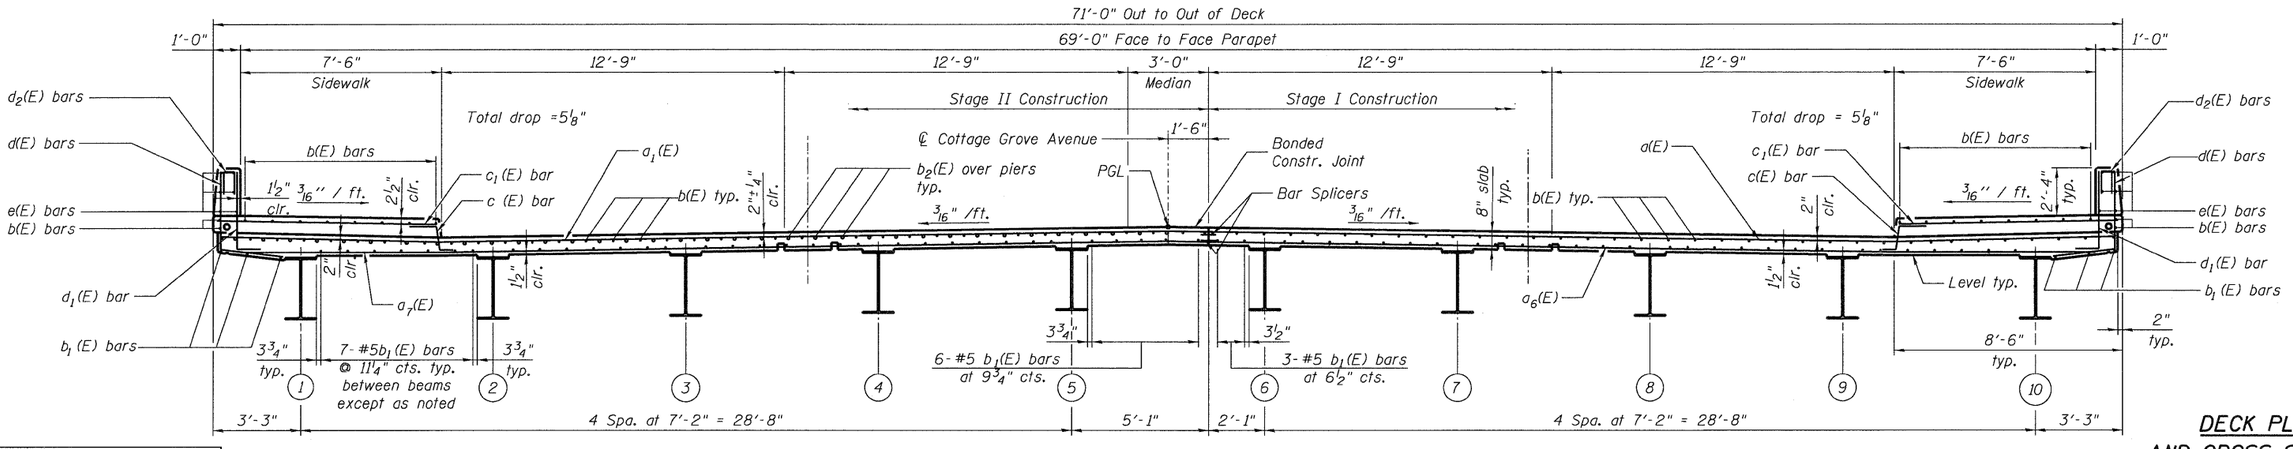

CROSS SECTION
(Looking North)
Chain Link Fence Not Shown

MINIMUM BAR LAP

(Slab)
#5 bar = 3'-3"

Notes:

1. For superstructure detail, parapet reinforcement, Section B-B and Bill of Material, see sheet 11 of 19.
2. For Section A-A and Details 1 and 2, see sheet 10 of 19.
3. Bars indicated thus 20 x 3-#5 etc. indicates 20 lines of bars with 3 lengths per line.
4. Cut longitudinal reinforcement to clear drainage scuppers.

DESIGNED	EV
CHECKED	PC
DRAWN	JCP
CHECKED	JPO

FOR INFORMATION ONLY

DECK PLAN
AND CROSS SECTION
STRUCTURE NO. 016-2119

EPSTEIN
600 W FULTON ST
CHICAGO, ILLINOIS
60661 1259
TEL 312 454 9100
FAX 312 559 1217
WEB www.epstein-isi.com

SHEET NO. 7
S17 SHEETS

F.A.I. RTE.	SECTION	COUNTY	TOTAL SHEETS	SHEET NO.
94	1314B-1-F	COOK	19	9
		CONTRACT NO. 60K91		
	ILLINOIS FED. AID PROJECT			

6/10/2010 5:19:38 PM P:\Projects\29000\29225 - IDOT PTB 152\CAD\CADD Sheets\Beam Fabrication\01161243-009-DeckPlanSection.dgn