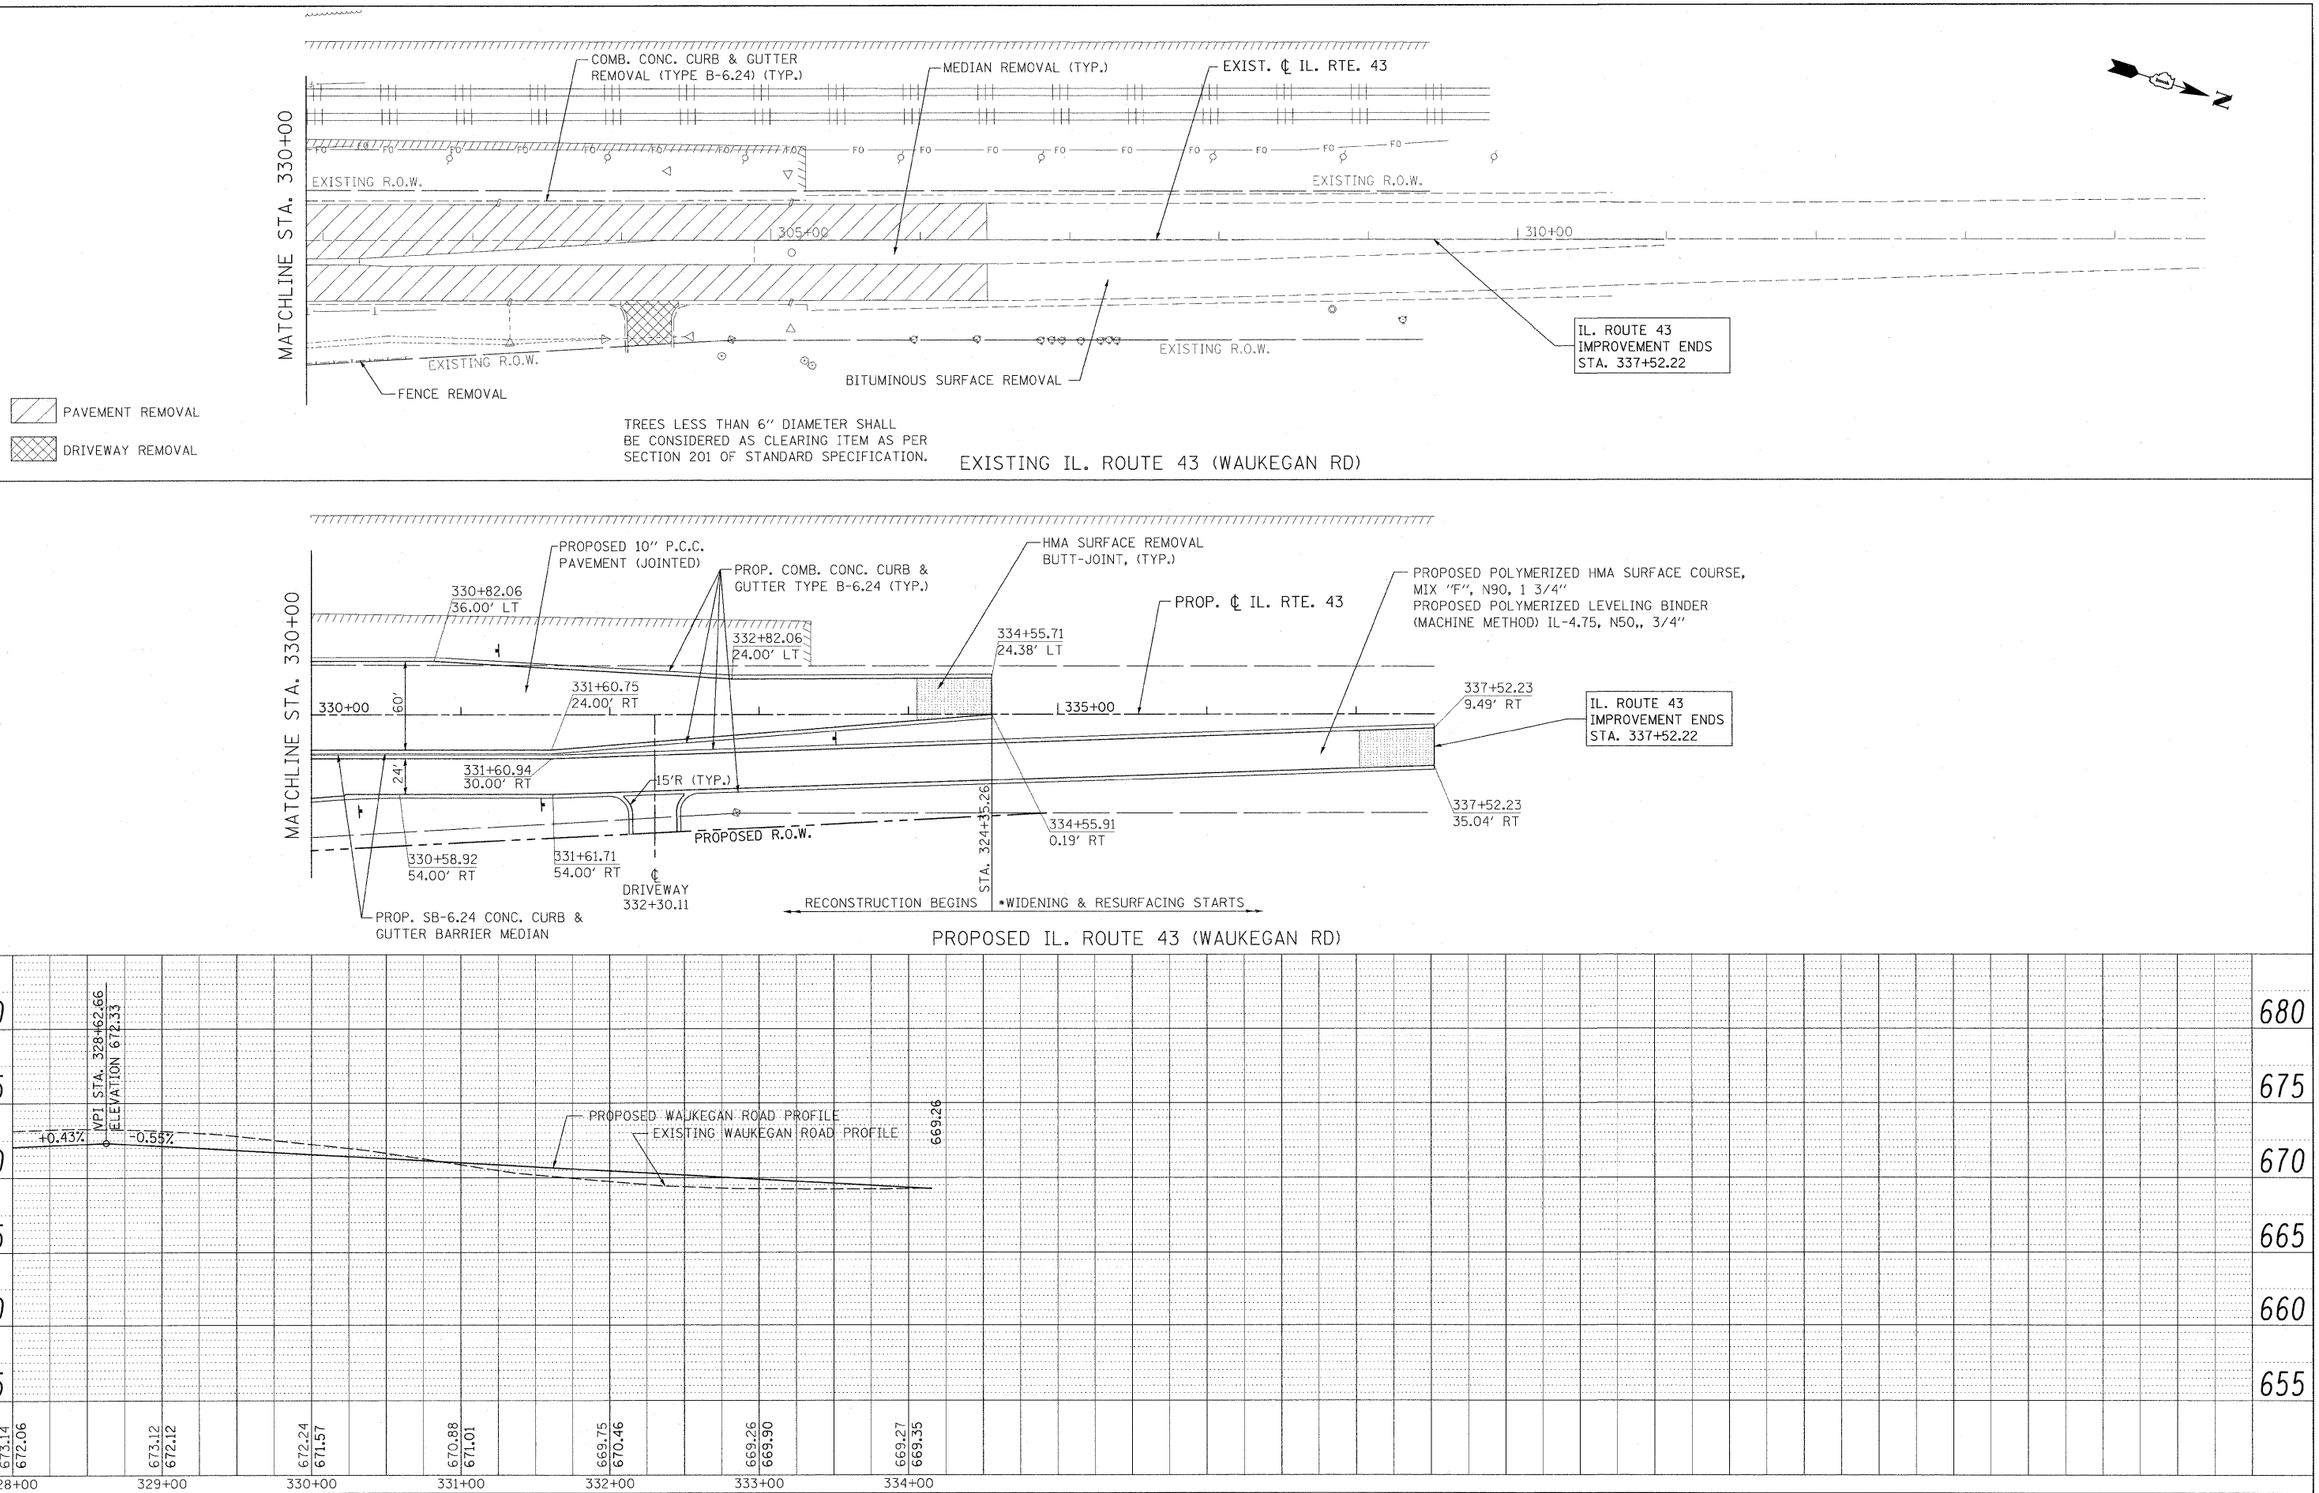

FILE NAME = W:\ILRTE22_2009 REVISIONS\Tree Removal Contract\CADD Sheets\D160L41-sht-plnprf-wauk.dgn	USER NAME = $USER$	DESIGNED - LP	REVISED -
		DRAWN - DC	REVISED -
	PLOT SCALE = $SCALE$	CHECKED - JP	REVISED -
	PLOT DATE = 5/13/2010	DATE - 05/14/2010	REVISED -

STATE OF ILLINOIS
DEPARTMENT OF TRANSPORTATION

WAUKEGAN ROAD
TREE REMOVAL PLANS

SCALE: 1"=50' | SHEET NO. 22 OF 56 SHEETS | STA. 330+00.00 TO STA. 337+52.22

F.A.P RTE.	SECTION	COUNTY	TOTAL SHEETS	SHEET NO.
337	2010-062-DTR	LAKE	56	22

CONTRACT NO. 60L41

ILLINOIS FED. AID PROJECT