GRADING PLAN

NOTES:

1. 10 L.F. OF CURB SHALL BE DEPRESSED AS SHOWN ON THE PLANS TO MAINTAIN THE EX. OVERLAND FLOW ROUTE. THE ELEVATION OF DEPRESSED CURB SHALL NOT EXCEED 635.02

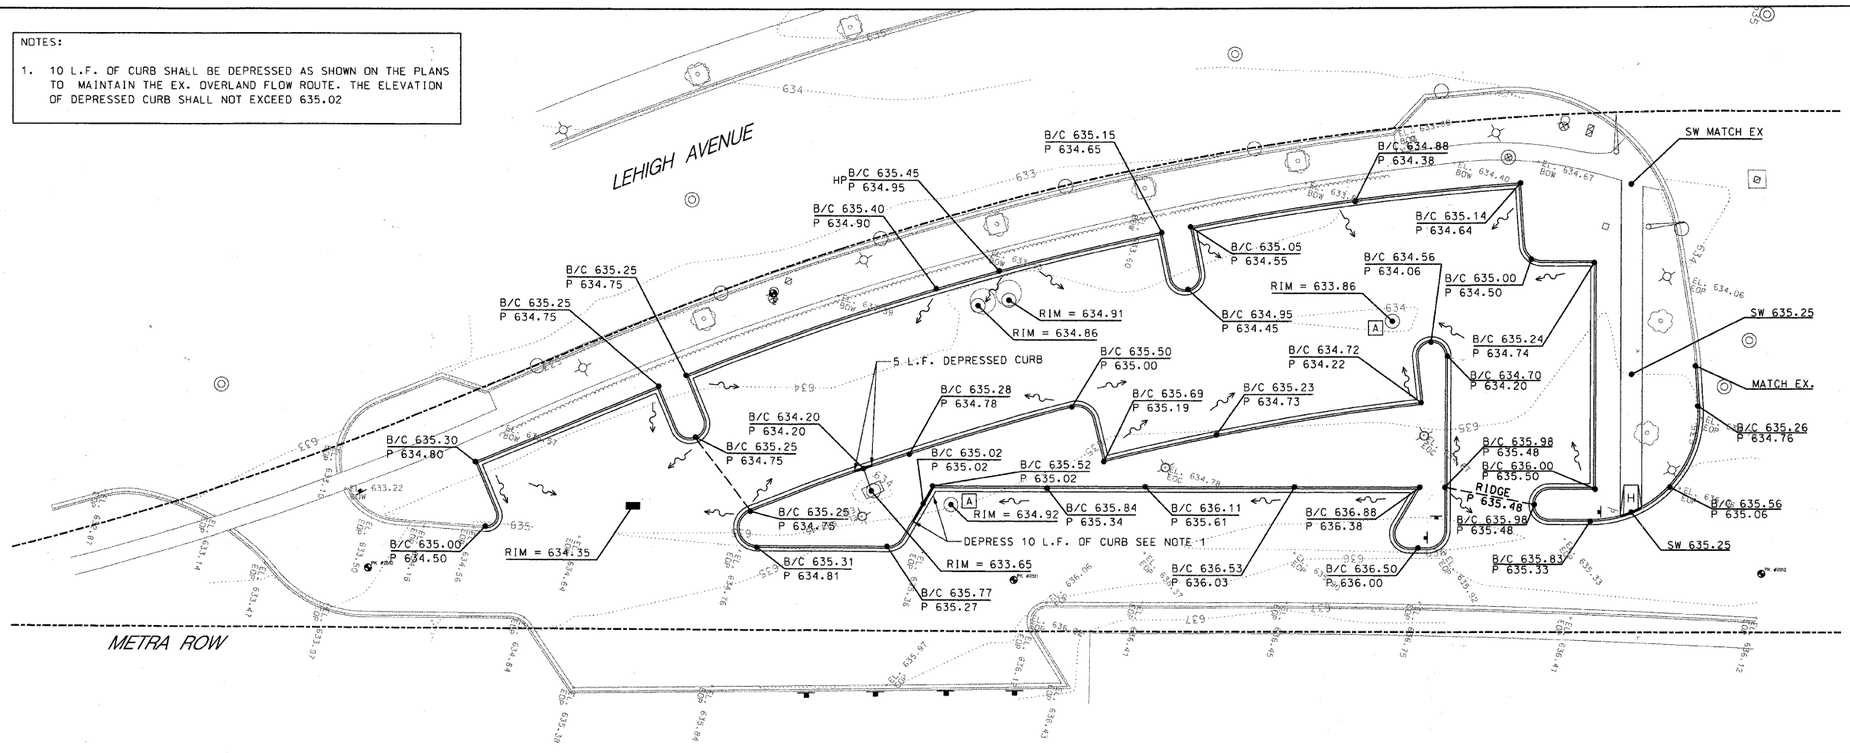

GRAPHIC SCALE

20 0 20 40

1" = 20'

UTILITY PLAN

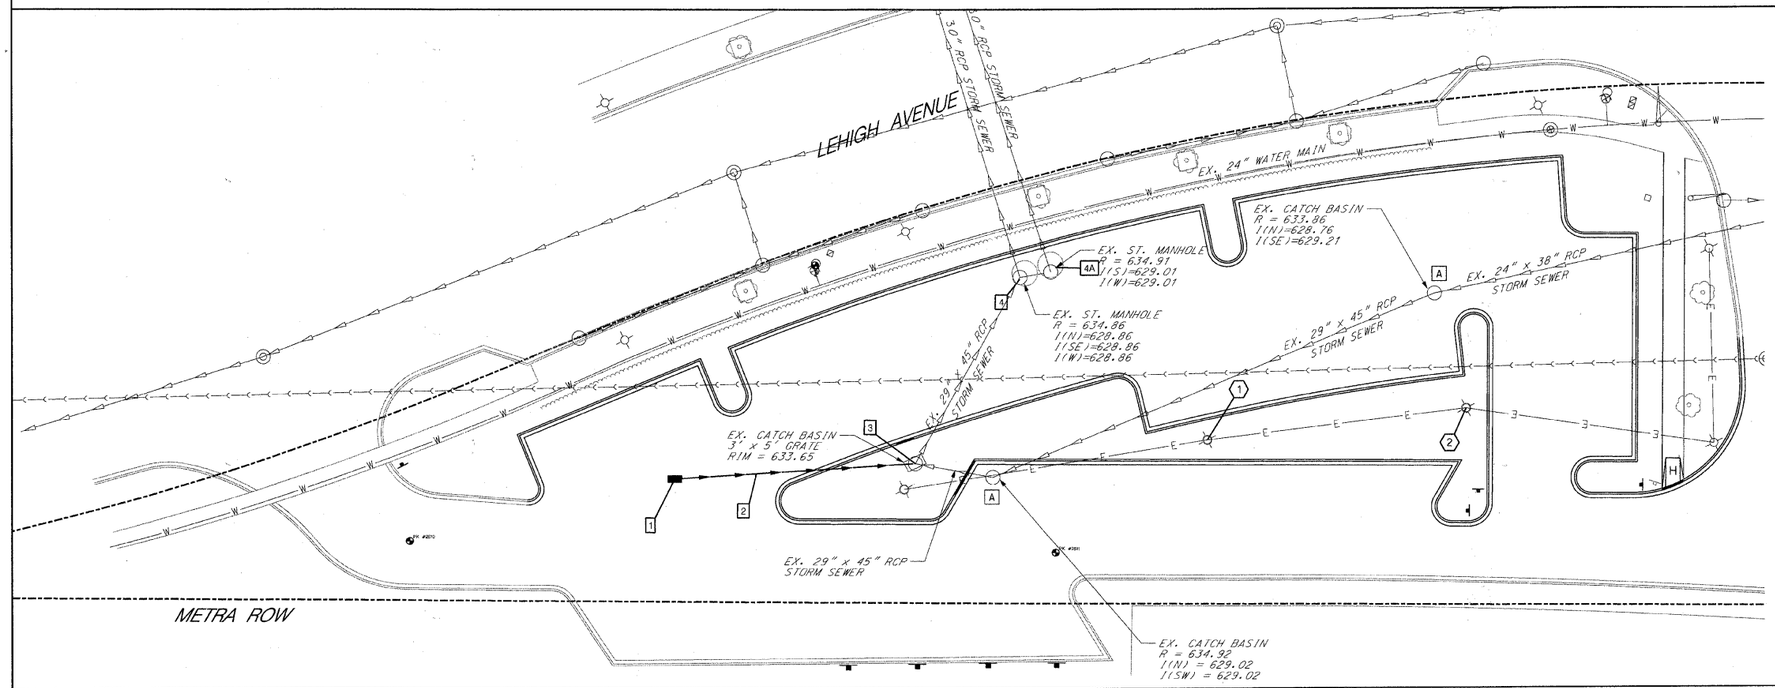

SCHEDULE OF STORM SEWER IMPROVEMENTS □

1. 24" TYPE A INLET, WITH NEENAH R-1713 FRAME AND TYPE G GRATE R = 634.35 I(N) = 631.35
2. 68 L.F. - 12" DIP, CLASS 52 STORM SEWER @ 1.00%
3. MACHINE CORE EXISTING MANHOLE I(S) = 630.67 SEE PIPE CONNECTION TO STRUCTURE DETAIL ON SHEET 20
4. REMOVE EX. CLOSED LID AND REPLACE WITH NEENAH R-1713 FRAME AND TYPE G GRATE RIM ELEVATION TO REMAIN AS IS

4A. REMOVE EX. CLOSED LID AND REPLACE WITH NEENAH R-1713 FRAME AND TYPE G GRATE RIM ELEVATION TO REMAIN AS IS

NOTES

1. ALL STORM STRUCTURES WITH PIPE ELEVATIONS OF 630.00 OR LOWER MUST HAVE BOOTED CONNECTIONS SEE PIPE CONNECTION TO STRUCTURE DETAIL ON SHEET 20

SCHEDULE OF LIGHTING IMPROVEMENTS ⬡

1. REMOVE EX. LIGHT POLE AND RAISE EXISTING FOUNDATION 1.5' TO EL. 636.28 EXTEND SLEEVE AND ELECTRICAL WIRES AND REINSTALL EXISTING LIGHT POLE SEE DETAIL SHEET 21
2. REMOVE EX. LIGHT POLE AND RAISE EXISTING FOUNDATION 1.5' TO EL. 636.17 EXTEND SLEEVE AND ELECTRICAL WIRES AND REINSTALL AND REINSTALL EXISTNG LIGHT POLE

GRAPHIC SCALE

20 0 20 40

1" = 20'

PLANS PREPARED BY:

Postl-Yore and Associates, Inc.

SURVEY - DJG	DESIGNED - DJG	REVISED - 10/05/09 PER BLRS	VILLAGE OF GLENVIEW PROJECT E 08-56	SITE GRADING PLAN AND SITE UTILITY PLAN WEST LOT SOUTH POD PARKING LOT
UTILITIES - JC	DRAWN - DJG	REVISED -		
CHECKED - DJG	CHECKED - LVA	REVISED -		
DATE - 04-23-09	DATE - 09-17-09	REVISED -		SCALE: 1" = 20' SHEET NO. 7 OF 24 SHEETS

F.A. RTE.	SECTION	COUNTY	TOTAL SHEETS	SHEET NO.
NA	08-00169-00-PK	COOK	24	7
		CONTRACT NO. 63360		
	ILLINOIS FED. AID PROJECT			