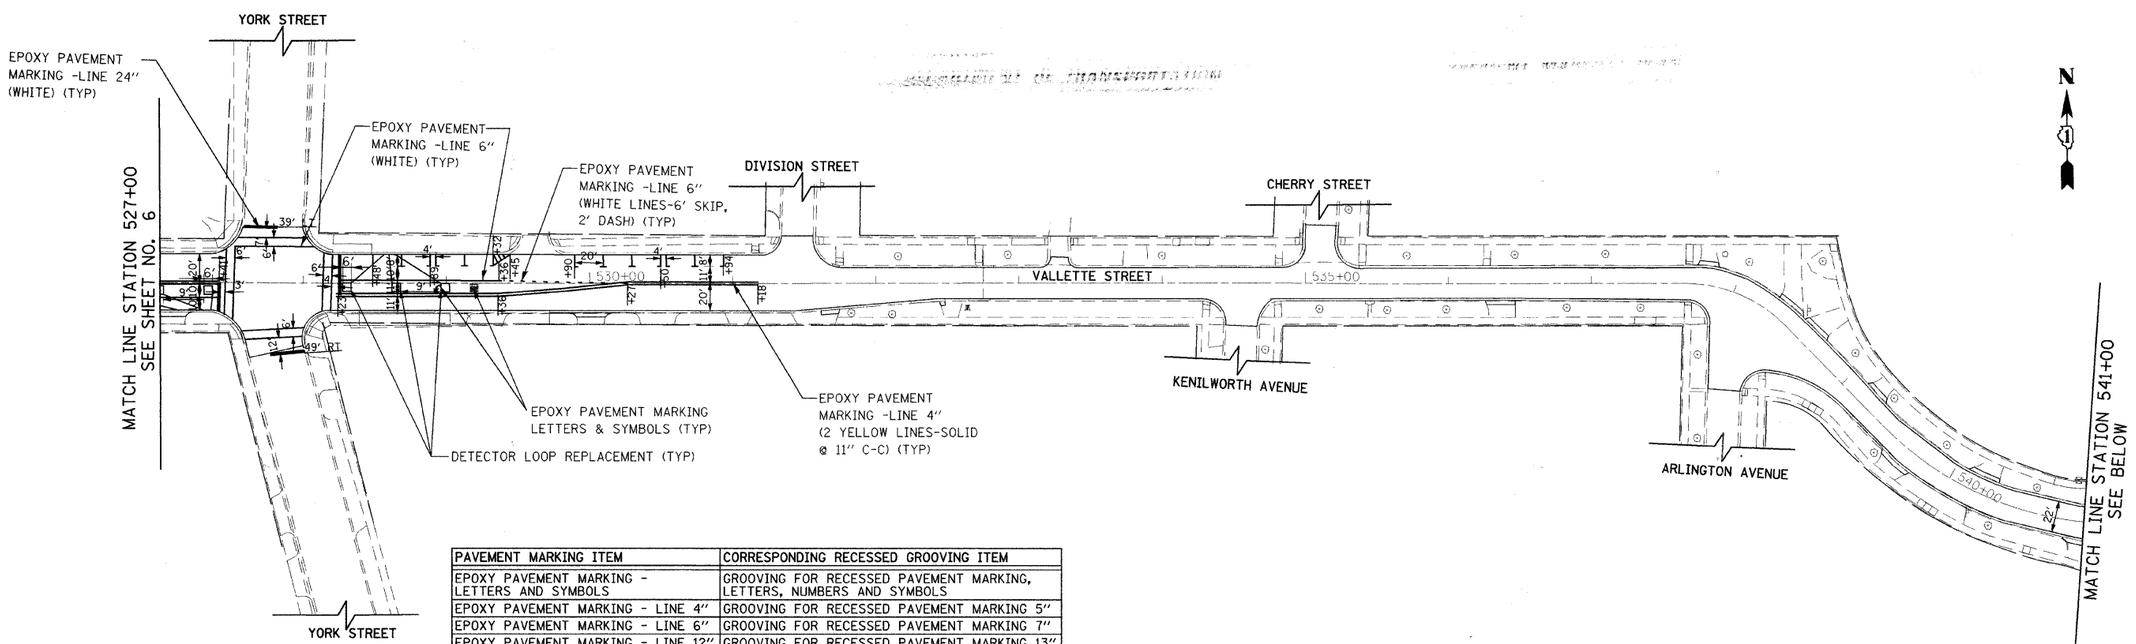

PAVEMENT MARKING ITEM	CORRESPONDING RECESSED GROOVING ITEM
EPOXY PAVEMENT MARKING - LETTERS AND SYMBOLS	GROOVING FOR RECESSED PAVEMENT MARKING, LETTERS, NUMBERS AND SYMBOLS
EPOXY PAVEMENT MARKING - LINE 4"	GROOVING FOR RECESSED PAVEMENT MARKING 5"
EPOXY PAVEMENT MARKING - LINE 6"	GROOVING FOR RECESSED PAVEMENT MARKING 7"
EPOXY PAVEMENT MARKING - LINE 12"	GROOVING FOR RECESSED PAVEMENT MARKING 13"
EPOXY PAVEMENT MARKING - LINE 24"	GROOVING FOR RECESSED PAVEMENT MARKING 25"

NOTES: 1) EPOXY PAVEMENT MARKINGS SHALL BE INSTALLED IN GROOVED RECESSED CHANNELS CONSTRUCTED 0.040 INCHES BELOW THE SURFACE AND 1 INCH WIDER THAN THE PAVEMENT MARKING LINE. CONSTRUCTION OF THE RECESSED CHANNELS SHALL BE PAID FOR SEPARATELY PER FOOT AS GROOVING FOR RECESSED PAVEMENT MARKING OF THE WIDTH SPECIFIED AND PER SQUARE FOOT FOR GROOVING FOR RECESSED PAVEMENT MARKING, LETTERS, NUMBERS AND SYMBOLS.

2) SEE TC-13 DISTRICT ONE TYPICAL PAVEMENT MARKING FOR GUIDANCE

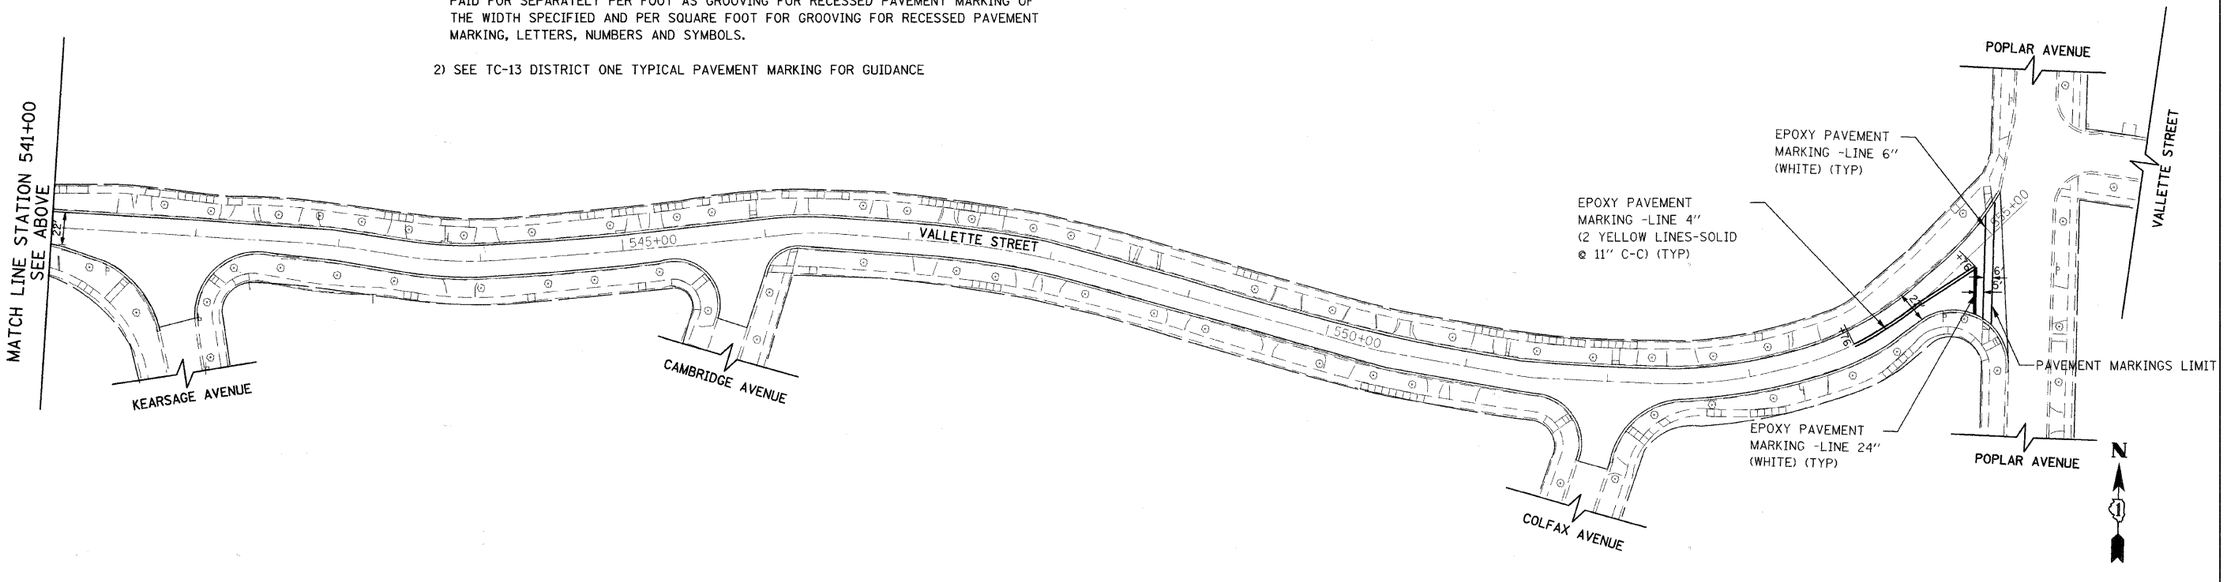

FILE NAME = g:\CH09\0082\Road\Sheets\PM-506-Valletta pmk02.sht	USER NAME = _USER_	DESIGNED - JKM	REVISED -	STATE OF ILLINOIS DEPARTMENT OF TRANSPORTATION	VALLETTE STREET PAVEMENT MARKING PLAN	F.A. RTE.	SECTION	COUNTY	TOTAL SHEETS / SHEET NO.
	PLOT SCALE = 50.000 ' / IN.	DRAWN - JKM	REVISED -			3824	09-00173-00-RS	DUPAGE	17 / 7
	PLOT DATE = 5/20/2010	CHECKED - DWB	REVISED -					CONTRACT NO. 63377	
		DATE - 05/20/2010	REVISED -		SCALE: SHEET NO. 2 OF 2 SHEETS STA. 527+00.00 TO STA. 555+09.00	FED. ROAD DIST. NO. 1	ILLINOIS	FED. AID PROJECT	