FINAL SURVEY	SURVEYED	BY
NOTE BOOK	PLOTTED	DATE
NO.	TEMPLATE	
	AREAS	
	AREAS CHECKED	

ORIGINAL SURVEY	SURVEYED	BY
NOTE BOOK	PLOTTED	DATE
NO.	TEMPLATE	
	AREAS	
	AREAS CHECKED	

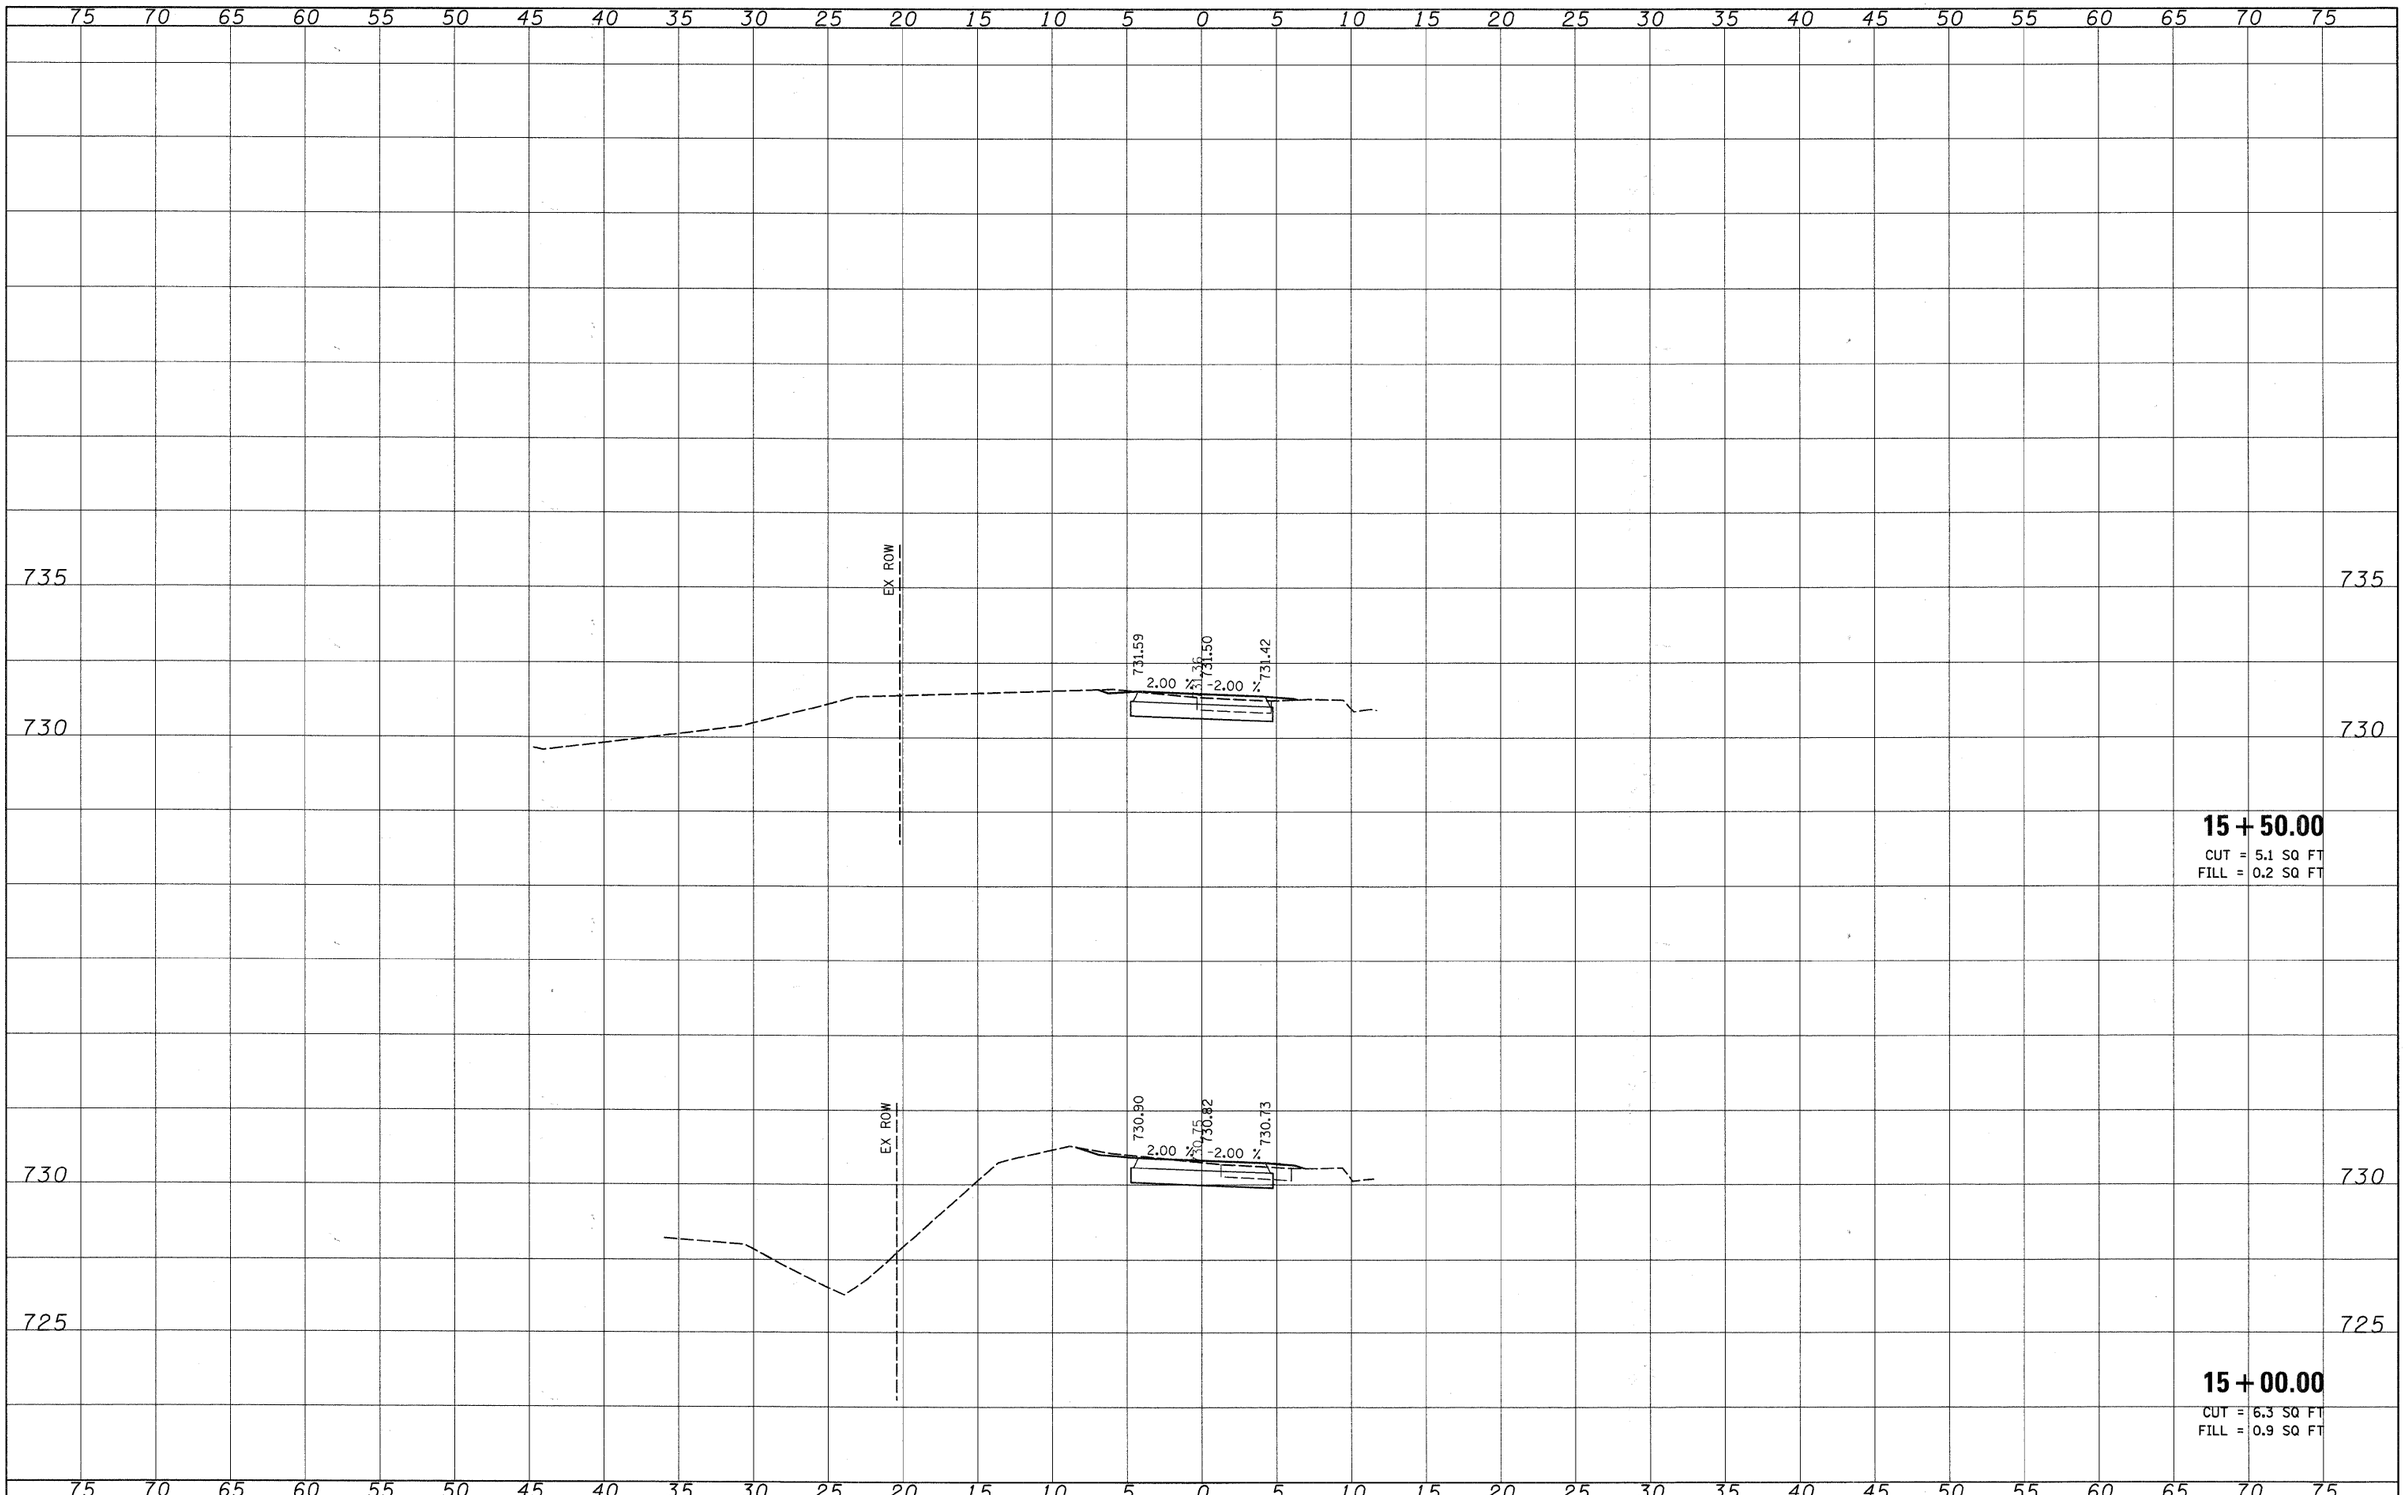

15 + 50.00
CUT = 5.1 SQ FT
FILL = 0.2 SQ FT

15 + 00.00
CUT = 6.3 SQ FT
FILL = 0.9 SQ FT

FILE NAME = $FILEL$	USER NAME = $USER$	DESIGNED - CRC	REVISED -
		DRAWN - ML	REVISED -
	PLOT SCALE = $SCALE$	CHECKED - MPK	REVISED -
	PLOT DATE = $DATE$	DATE - 02/19/2010	REVISED -

STATE OF ILLINOIS
DEPARTMENT OF TRANSPORTATION

MADISON STREET (CH 8) BIKE PATH IMPROVEMENTS
CROSS SECTIONS

SCALE:1"=5'(H);2.5'(V) | SHEET NO. 6 OF 10 SHEETS | STA. 15+00 TO STA. 15+50

F.A.U. RTE.	SECTION	COUNTY	TOTAL SHEETS	SHEET NO.
2674	07-00001-10-BT	DUPAGE	24	20
		CONTRACT NO: 63470		
FED. ROAD DIST. NO.	ILLINOIS	FED. AID PROJECT		