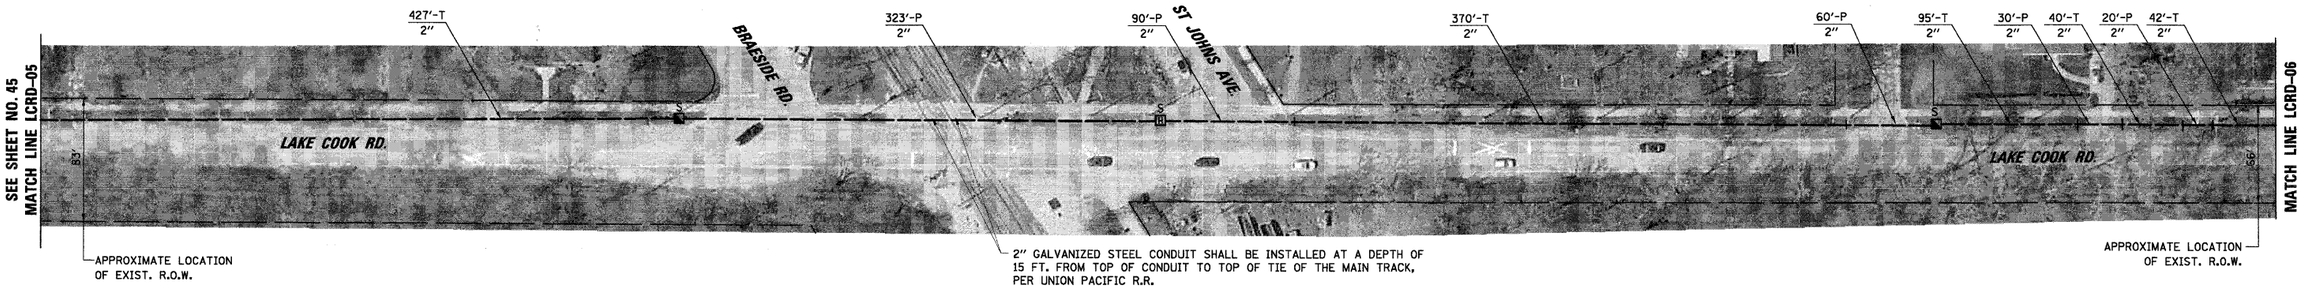

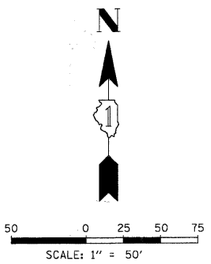

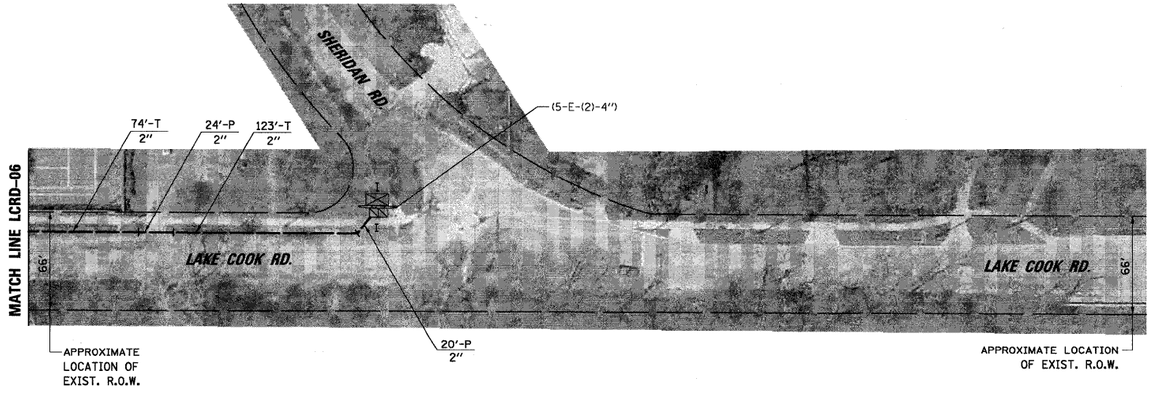

CHRISTOPHER B. BURKE ENGINEERING LTD.
9575 West Higgins Road, Suite 600
Rosemont, Illinois 60018
(847) 823-0500

PLAN / PROFILE
NOTE BOOK
NO.
SURVEYED
DRAWN
CHECKED
QUANTITIES
ALIGNMENT CHECKED
P.I.'s & B.C. CHECKED
ELEV. TIES MADE
BY
DATE
ERASURES NOTATIONS OK'D

FILE NAME = N:\LCDOT\090427\Traffic\INT-03_LakeCook.dgn	USER NAME = FBARISO	DESIGNED - ABR	REVISED -
		DRAWN - FPB / FCP	REVISED -
	PLOT SCALE = 50'	CHECKED - MJT	REVISED -
	PLOT DATE = 5/3/2010	DATE - APRIL 30, 2010	REVISED -

STATE OF ILLINOIS
DEPARTMENT OF TRANSPORTATION

INTERCONNECT PLAN
LAKE COOK ROAD
FROM U.S. ROUTE 41 (SKOKIE HWY) NB OFF-RAMP TO SHERIDAN ROAD

SCALE: 1" = 50' | SHEET NO. 3 OF 3 SHEETS | STA. -- | TO STA. --

F.A.P. RTE.	SECTION	COUNTY	TOTAL SHEETS	SHEET NO.
	06-00924-00-TL	LAKE	76	46
		CONTRACT NO. 63485		
	ILLINOIS FED. AID PROJECT			