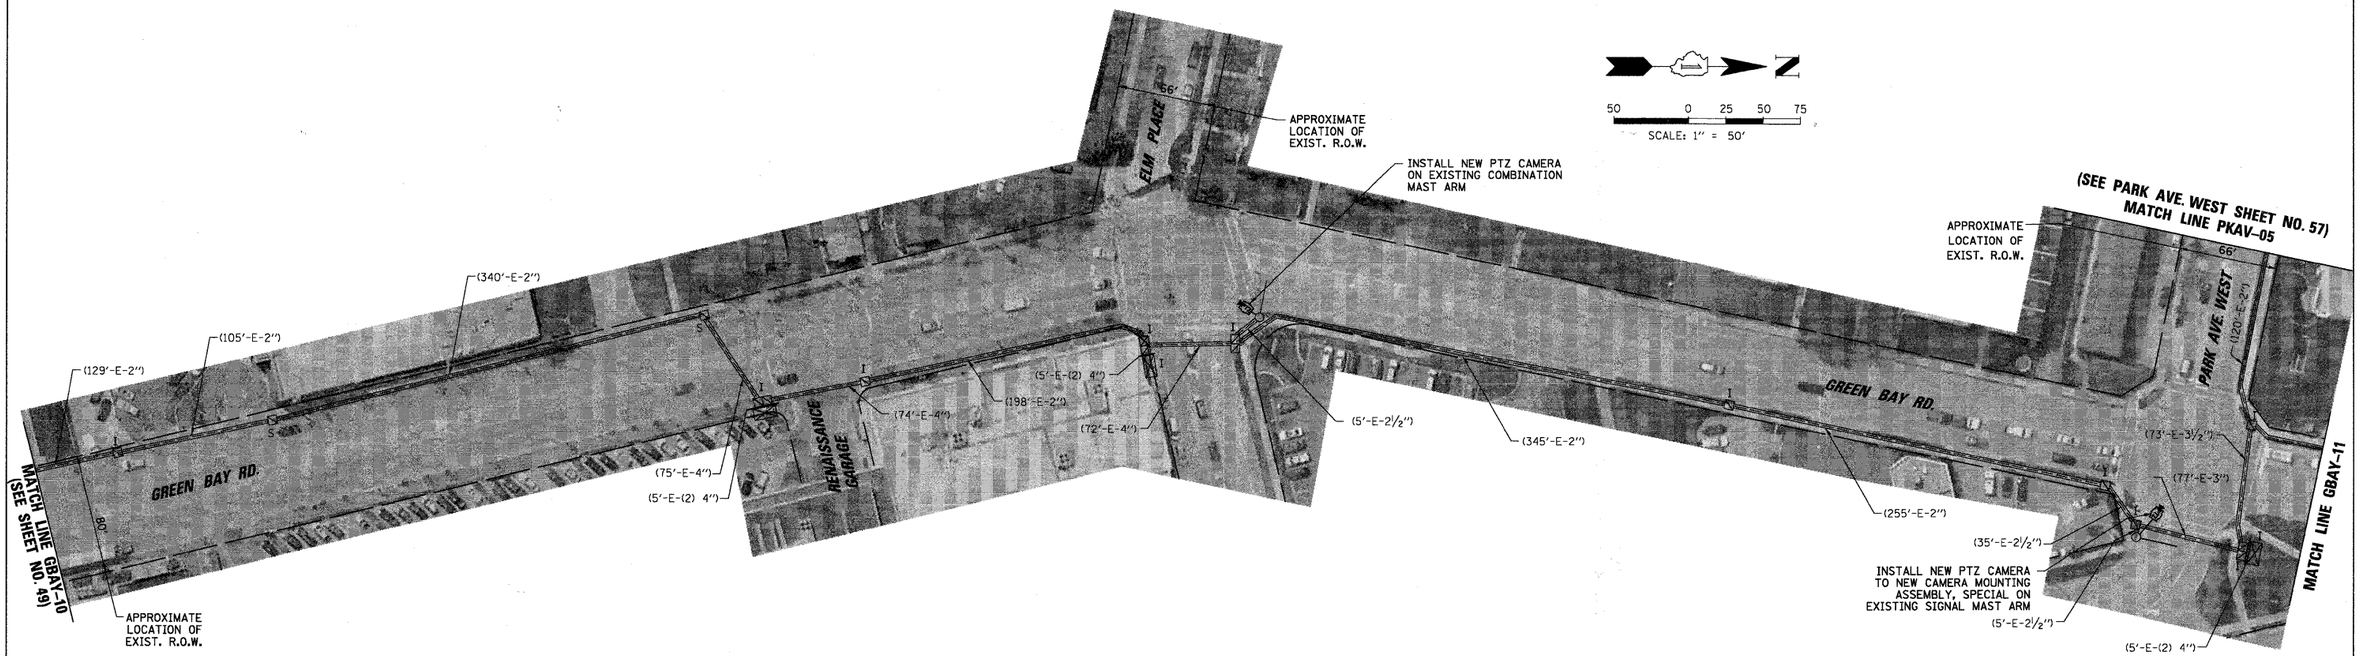

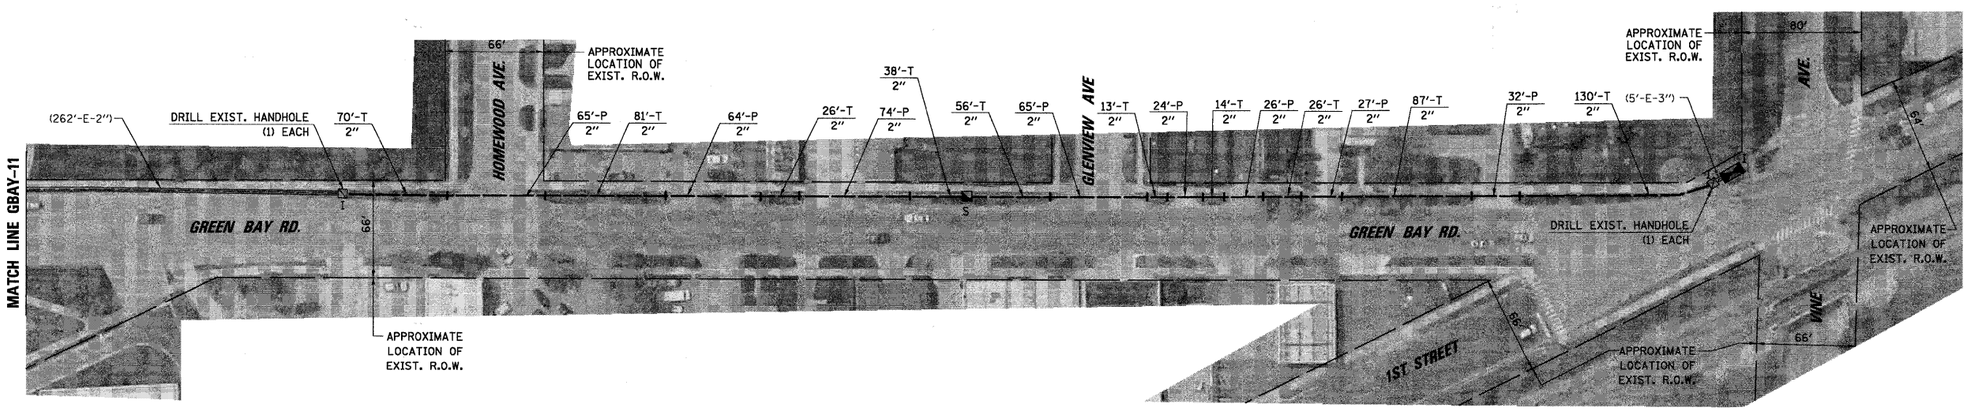

CHRISTOPHER B. BURKE ENGINEERING LTD.
9575 West Higgins Road, Suite 600
Rosemont, Illinois 60008
(847) 823-0500

PLAN / PROFILE — NOTE BOOK — NO. — SURVEYED — DRAWN — PLOTTED — GRADES CHECKED — STA. NO. RE — SURFACE NOTATNS CHKD — ALIGNMENT CHECKED — RT. OF WAY CHECKED — ROAD FILE NAME — BY — DATE

FILE NAME = N:\LCDOT\09240?\Traffic\INT-07_GreenBay.dgn	USER NAME = FBARISO	DESIGNED - ABR	REVISED -
		DRAWN - FPB / FCP	REVISED -
	PLOT SCALE = 50'	CHECKED - MJT	REVISED -
	PLOT DATE = 5/3/2010	DATE - APRIL 30, 2010	REVISED -

STATE OF ILLINOIS
DEPARTMENT OF TRANSPORTATION

INTERCONNECT PLAN
GREEN BAY ROAD
FROM LAKE COOK ROAD TO VINE AVENUE

SCALE: 1" = 50' | SHEET NO. 4 OF 4 SHEETS | STA. -- | TO STA. --

F.A.P. RTE.	SECTION	COUNTY	TOTAL SHEETS	SHEET NO.
	06-00924-00-TL	LAKE	76	50
		CONTRACT NO. 63485		
	ILLINOIS FED. AID PROJECT			